


FRONT ELEVATION



SIDE ELEVATION

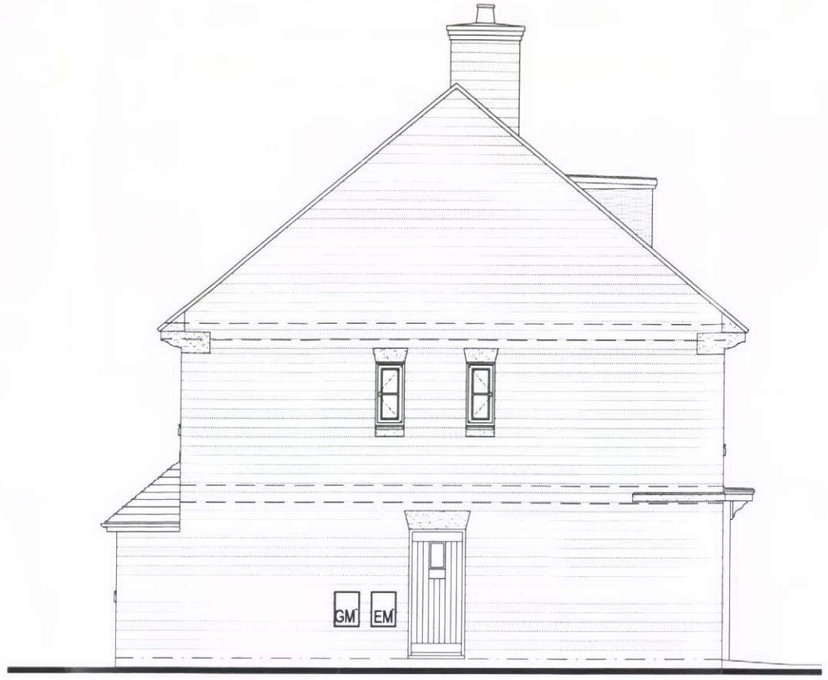

REAR ELEVATION



SIDE ELEVATION

REVISIONS

227.75 sq m
2451 sq ft

NOTES

Taylor Wimpey

Title:

G TYPE - MAPLE

OTTERHOLE FARM, BUXTON.

PLANNING ELEVATIONS

Drg No: 212 / 100 / -

Scale: 1 : 100 @ A3 Date: 08/02/11

Drawn By: GS Checked By: -

Taylor Wimpey Yorkshire
Sandpiper House, Peel Avenue, Calder Park, Wakefield WF2 7UA
Tel 01924 241500 Fax 01924 241580
www.taylorwimpey.com