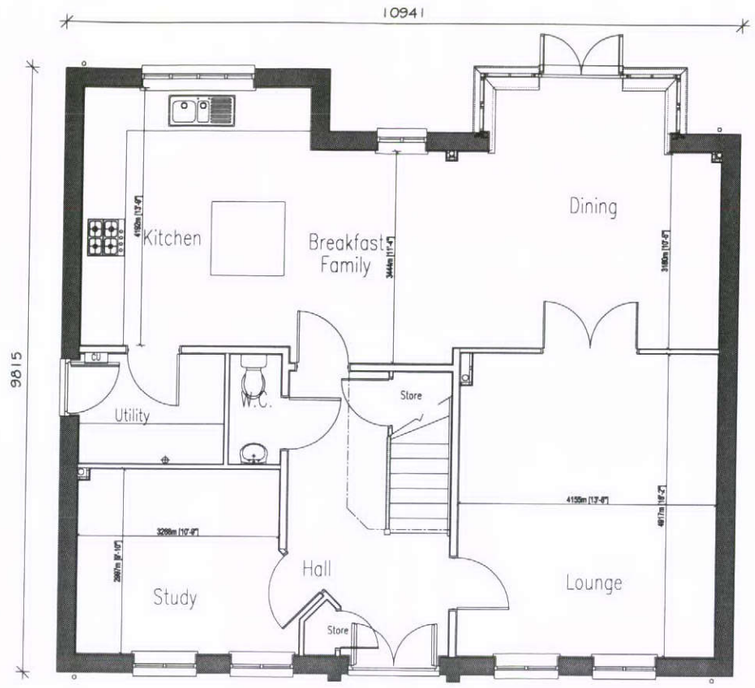

GROUND FLOOR PLAN

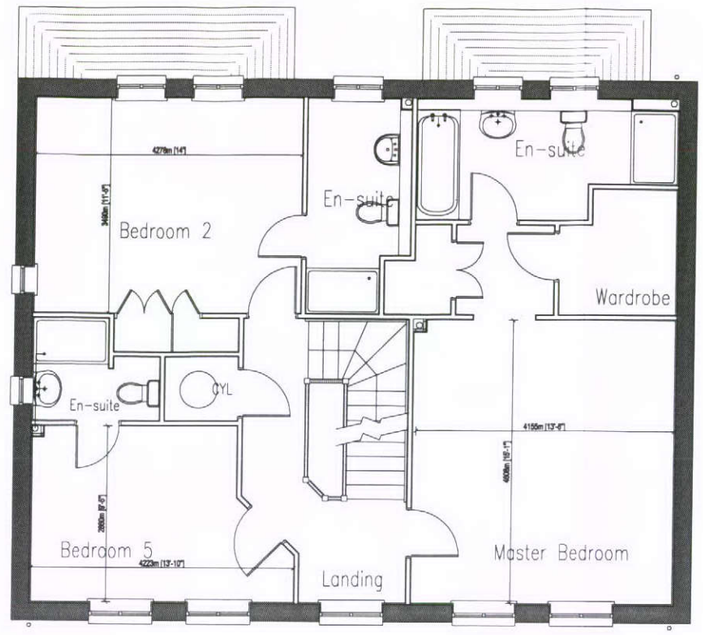

FIRST FLOOR PLAN

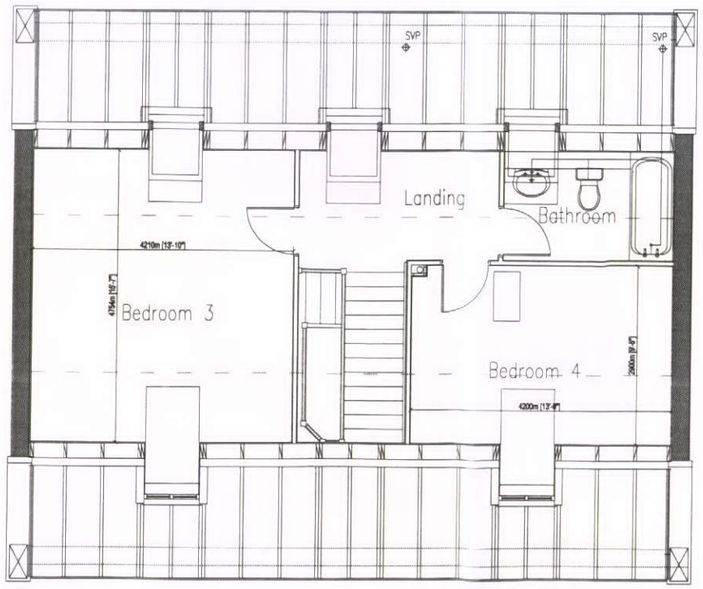

SECOND FLOOR PLAN

REVISIONS

227.75 sq m
2451 sq ft

NOTES

Taylor Wimpey

Title:

G TYPE - MAPLE

OTTERHOLE FARM, BUXTON.

PLANNING - FLOOR PLANS

Dg No: 212 / 101 / -

Scale: 1 : 100 @ A3 Date: 08/02/11

Drawn By: GS Checked By: -

Taylor Wimpey Yorkshire
Sandpiper House, Peel Avenue, Calder Park, Wakefield WF2 7UA
Tel 01924 241500 Fax 01924 241580
www.taylorwimpey.com