
HPK/2011/0057

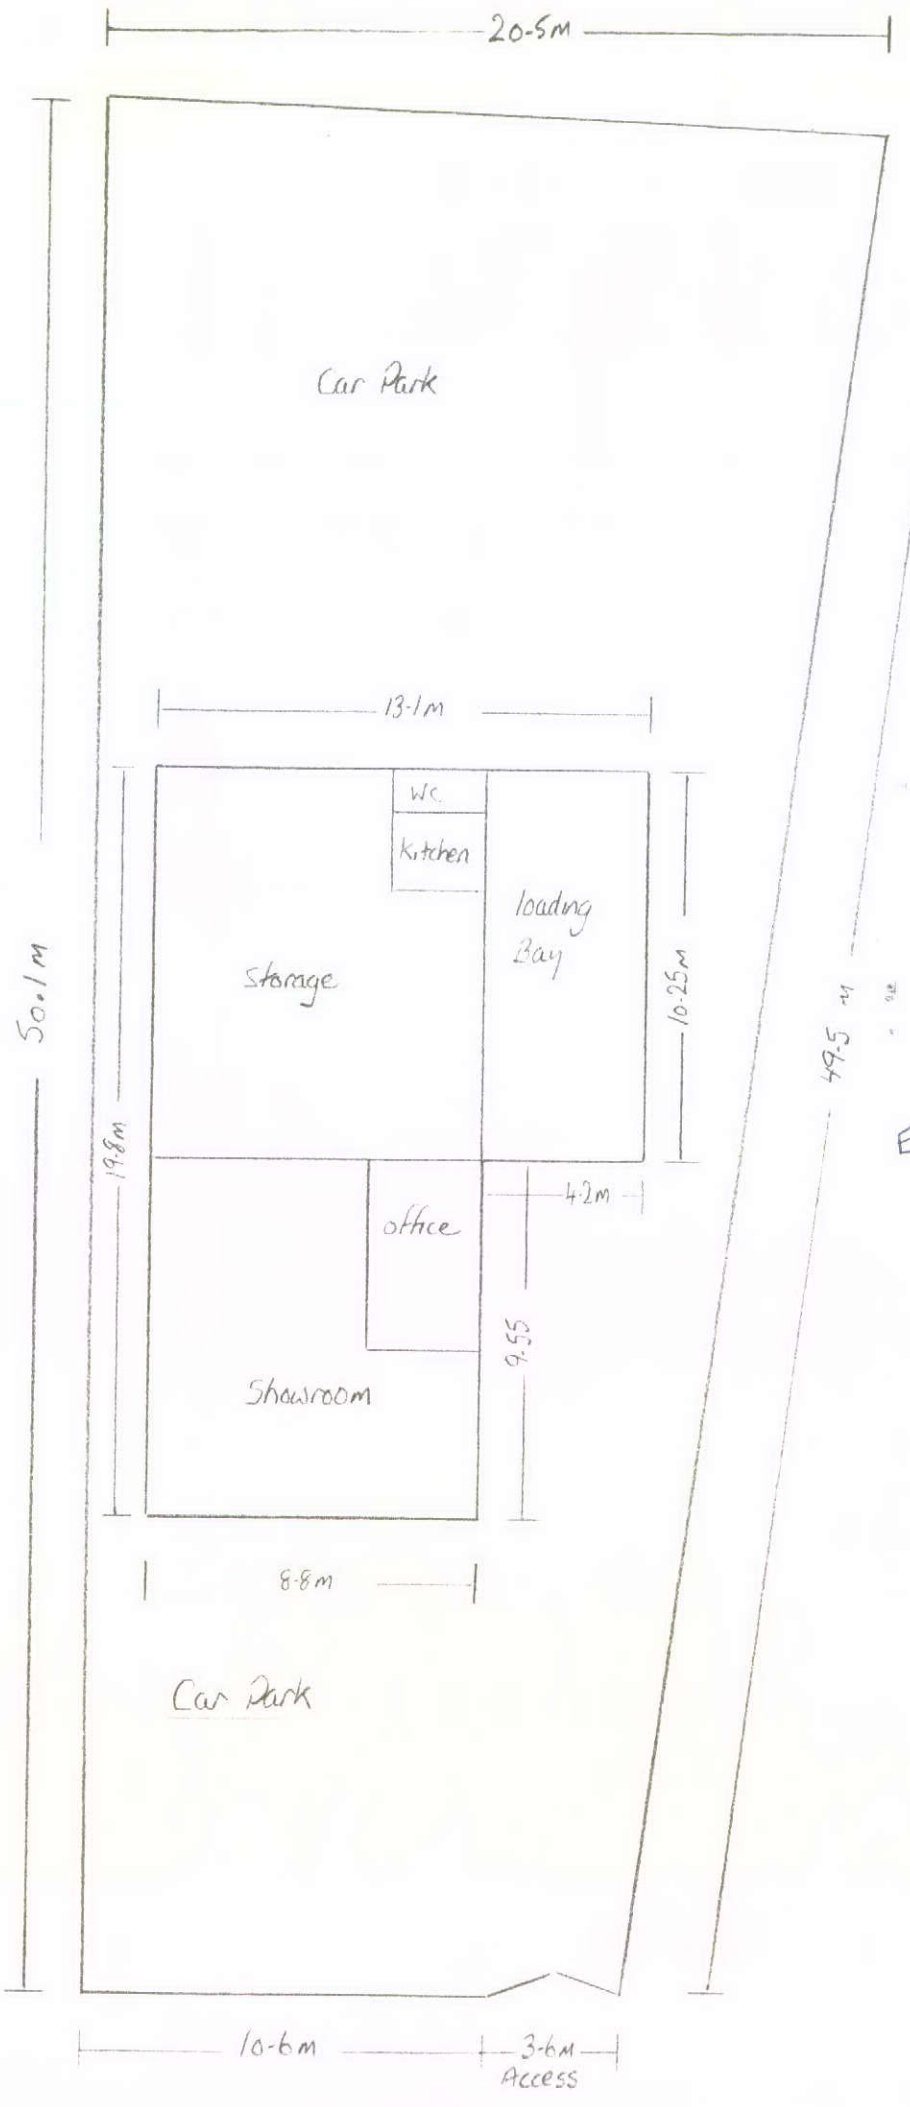

11 FEB 2011

EXISTING + PROPOSED

Site plan

unit 14
Tongue Lane Industrial Estate
Dew Pond Lane
Buxton
SK17 7LF

Scale 1:2m

01