HPK/2011/0043

Do not scale from this drawing.
All dimensions to be checked on site.


Notes:

GLOSSOP BOROUGH COUNCIL
CLIENT SERVICES
RECEIVED
31 JAN 2011
FILE REF
REPLY REQUIRED



Scale 1:100


Front Elevation

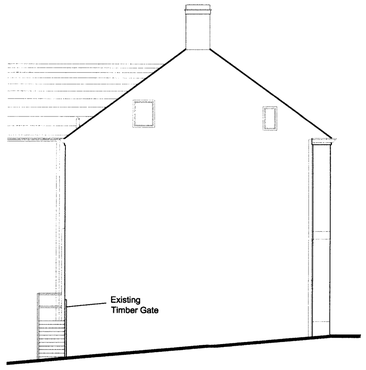


Side Elevation




Rear Elevation

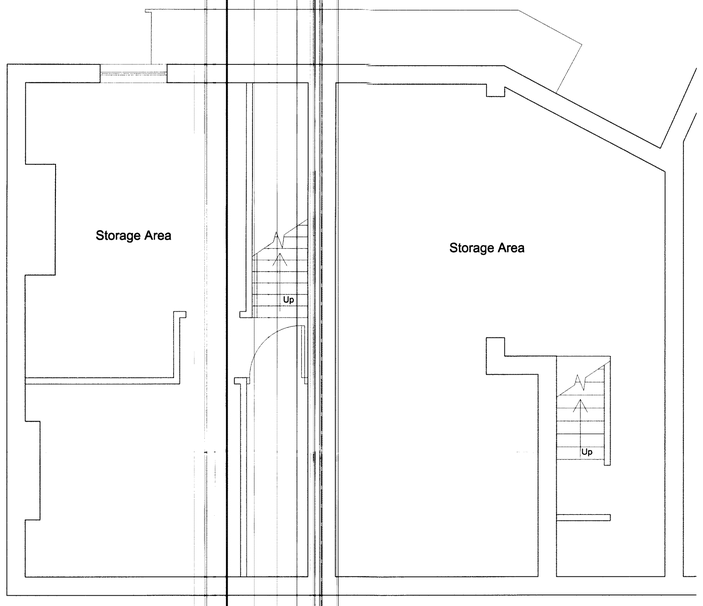


Basement

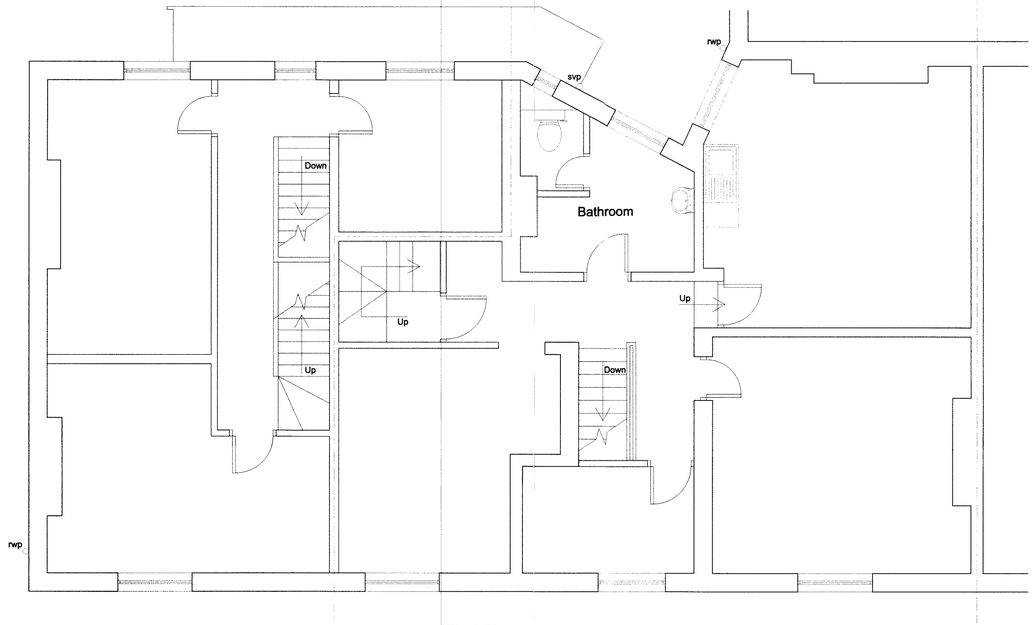

First Floor

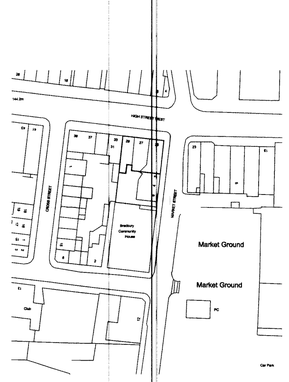


Location Plan
Scale 1:1250

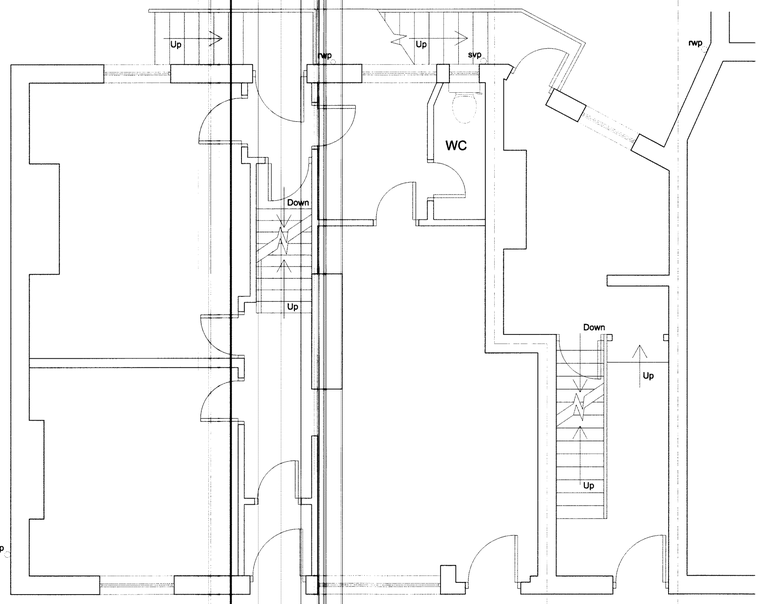


Ground Floor

Scale 1:50

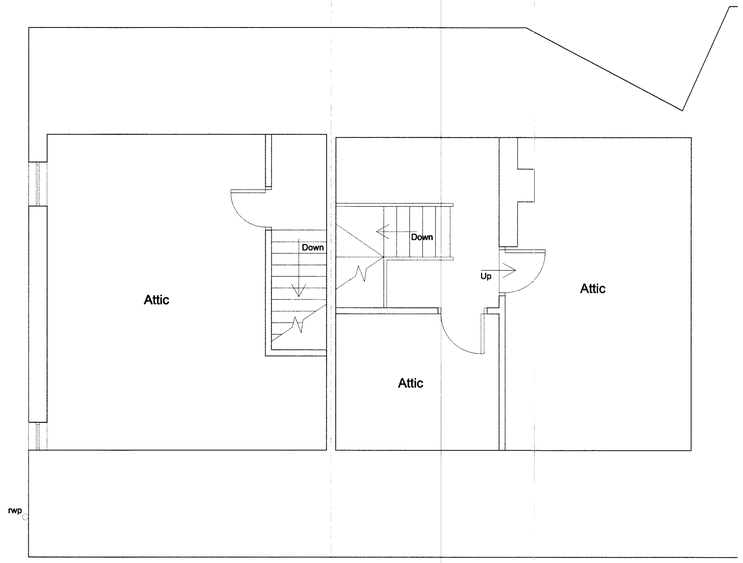

Second Floor

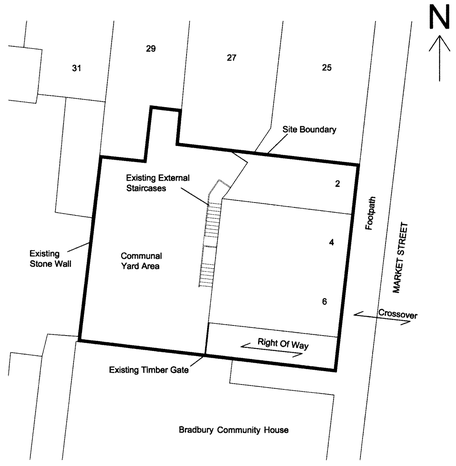

Site Plan
Scale 1:200

REV - A	Description	Date

CARTER TOWLER
CHARTERED SURVEYORS
Coronet House Queen Street Leeds LS1 2TW
Tel: 0113 245 1447 W: www.cartertowler.co.uk

Drawing Type:
Planning

Client:
Repton Place Ltd

Project Address:
2/4/6 Market Street
Glossop
SK13 8AZ

Drawing Title:
Existing Plans & Elevations

Scale: 1:50,1:100,1:200,1:1250@A1

Drawn by: AR Checked by: DJS

Drg. No: 10493 - 01 | Date: 26.01.11 | Rev: