HPK/2011/0043

Do not scale from this drawing.
All dimensions to be checked on site.


Notes:

HIGH PEAK BOROUGH COUNCIL
GLOSSOP SITE
RECEIVED
3 JAN 2011
FILE REF
REPLY REQUIRED



Scale 1:100


Front Elevation as Proposed

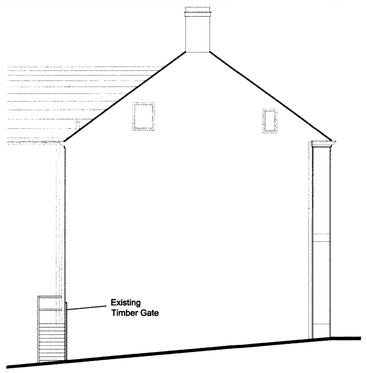


Side Elevation as Proposed




Rear Elevation as Proposed

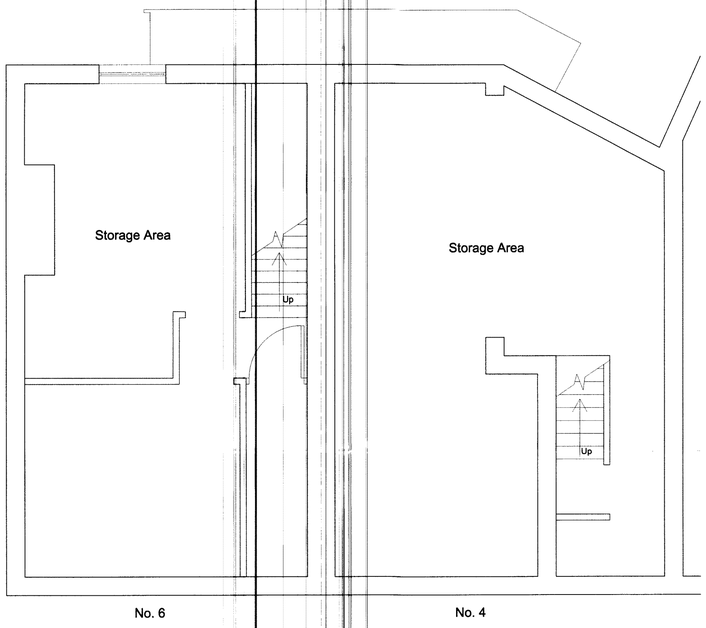

Basement as Proposed

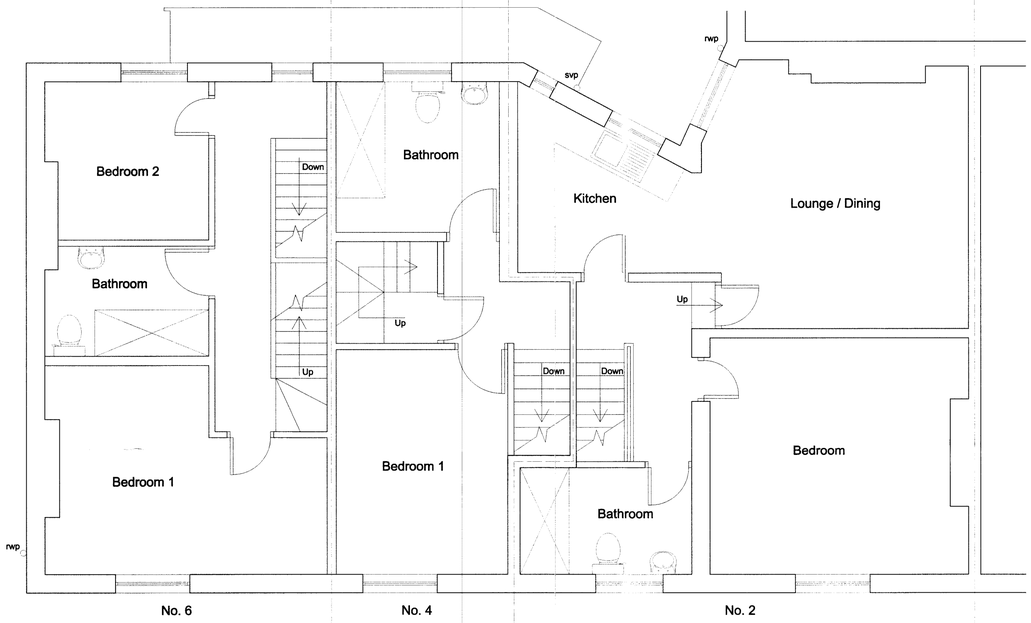


First Floor as Proposed

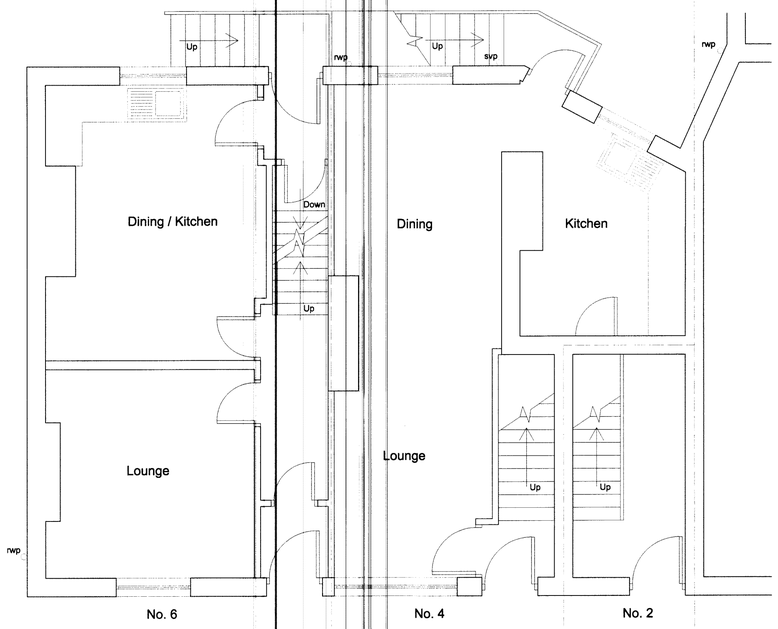


Ground Floor as Proposed


Scale 1:50

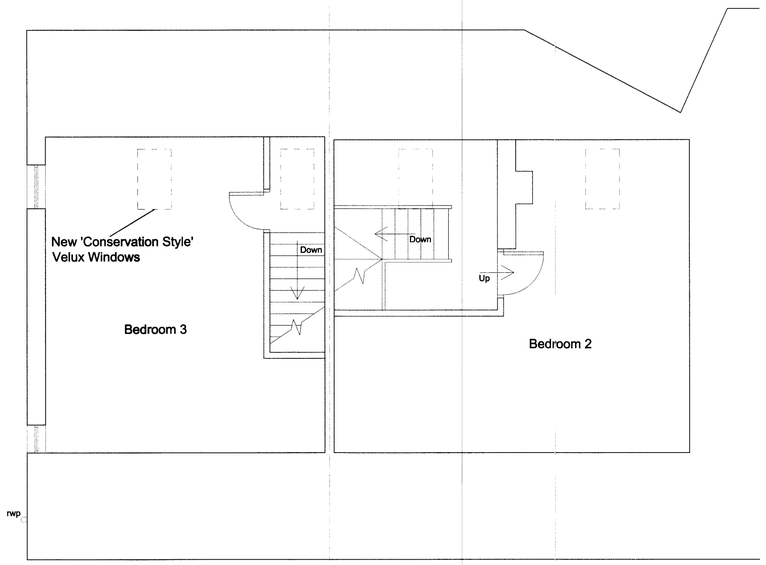

Second Floor as Proposed

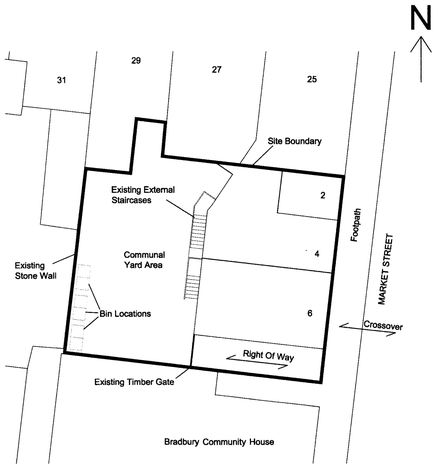

Site Plan
Scale 1:200

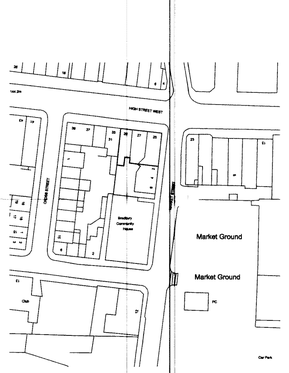

Location Plan
Scale 1:1250

REV - A	Description	Date

CARTER TOWLER
CHARTERED SURVEYORS
Coronet House Queen Street Leeds LS1 2TW
Tel: 0113 245 1447 W: www.cartertowler.co.uk

Drawing Type:	Planning
Client:	Repton Place Ltd
Project Address:	2/4/6 Market Street Glossop SK13 8AZ
Drawing Title:	Proposed Plans & Elevations
Scale:	1:50,1:100,1:200,1:1250@A1
Drawn by: AR	Checked by: DJS
Drg. No: 10493 - 02	Date: 26.01.11 Rev: