
HPK/2011/0065

COUNCIL
11 FEB 2011

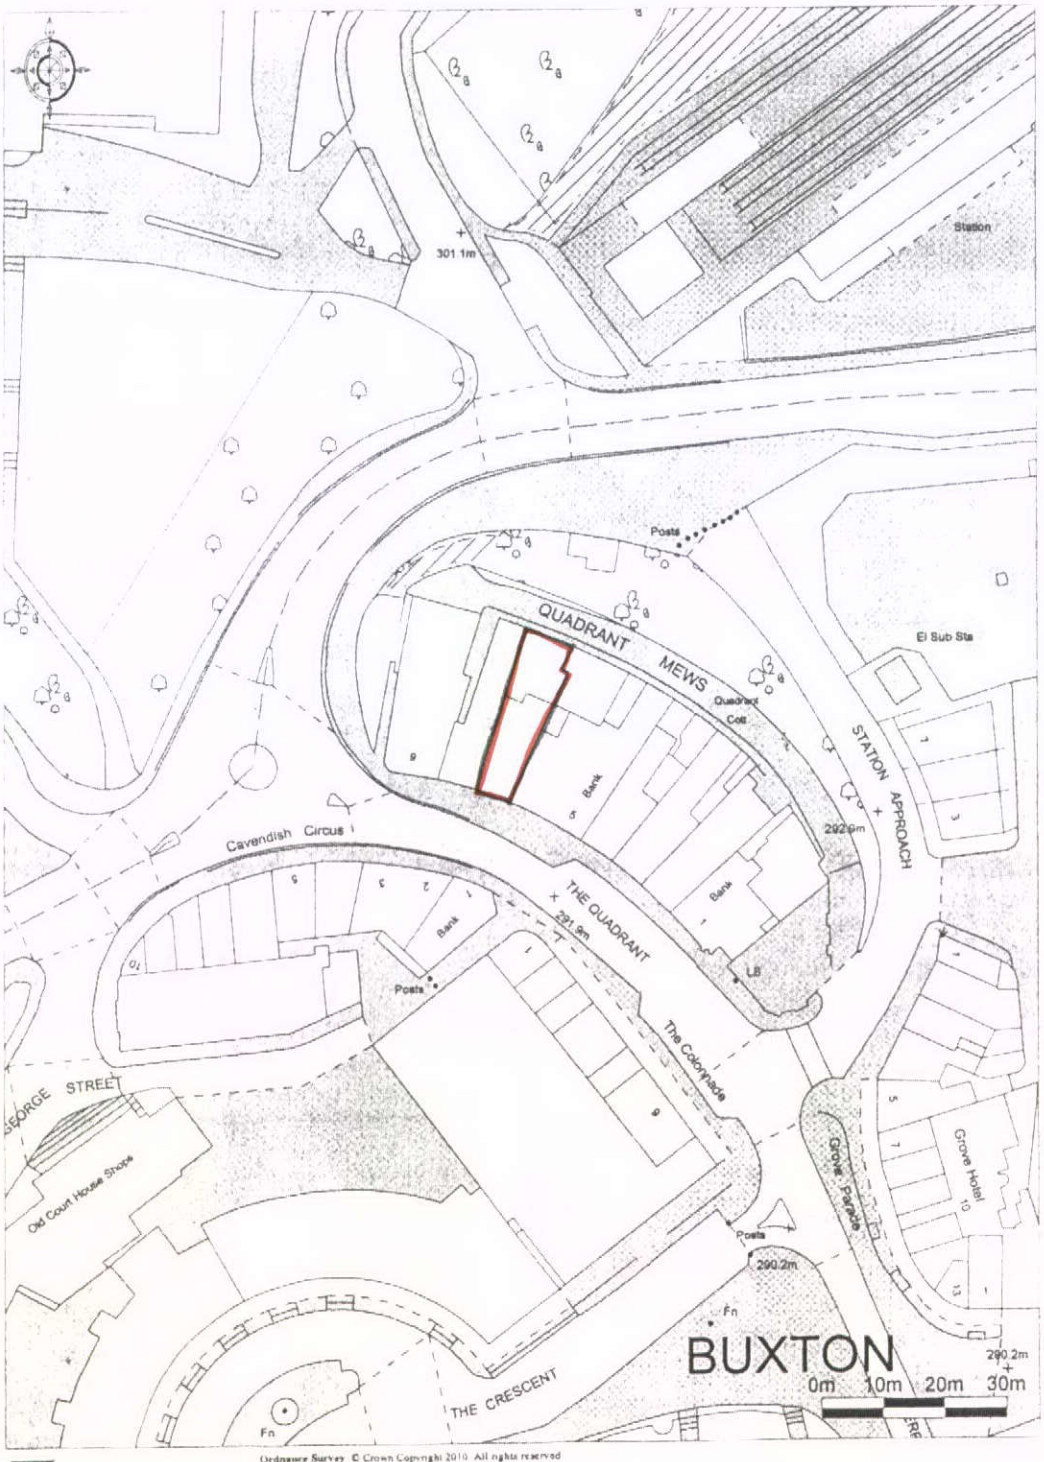

Promap®
Ordnance Survey © Crown Copyright 2010. All rights reserved
Licence number 100020449 Plotted Scale - 1:1250