
NOTES:

Randfield Associates take no responsibility for any dimensions obtained by scaling from this drawing. If no dimension is shown the recipient must ascertain the dimension specifically from the Architect or by site measurement. Supplying this drawing in digital form is solely for convenience and no reliance may be placed on digital data. All data must be checked against hard copy. Dimensions must be checked on site. Any discrepancies must be reported to the Architect immediately. This drawing is copyright of Randfield Associates.


REV:	DESCRIPTION:	DATE:
:	:	:
:	:	:
:	:	:
:	:	:
:	:	:
:	:	:

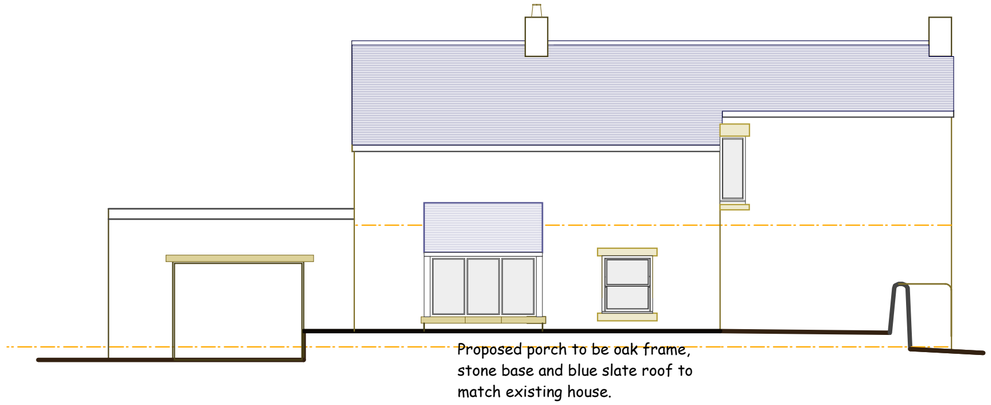


PROPOSED NORTH ELEVATION




PROPOSED SOUTH ELEVATION

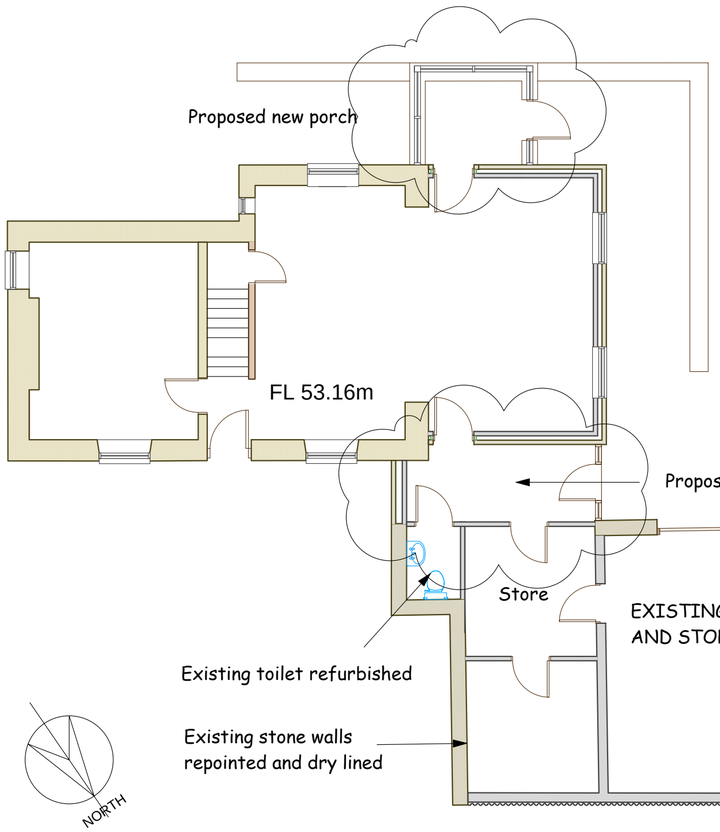

GROUND FLOOR PLAN

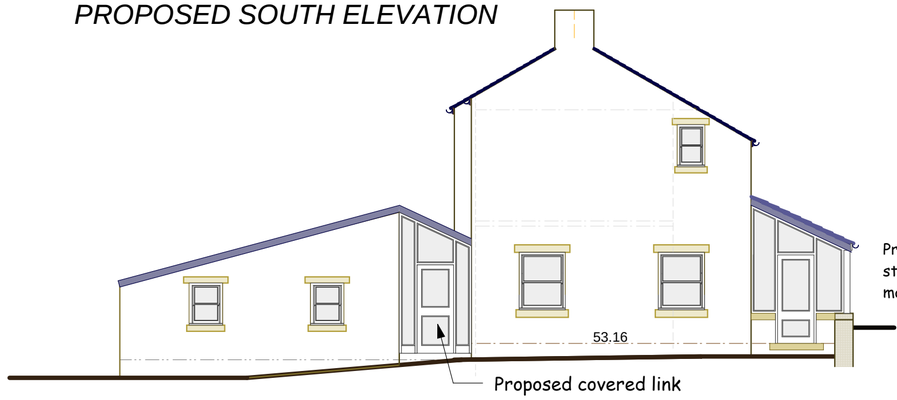

PROPOSED WEST ELEVATION

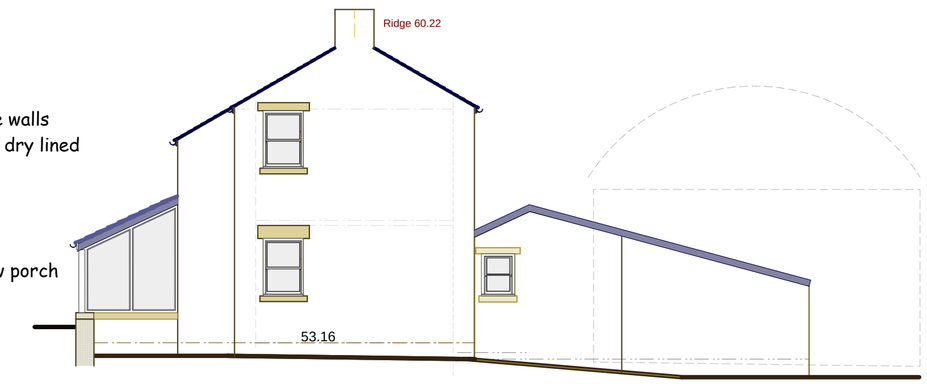

PROPOSED EAST ELEVATION

-1000 0 1000 3000 5000

Scale 1:100 **A2**

RANDFIELD *associates*
Saunders : King : Moran
CHARTERED ARCHITECTS

Forge Bank Studio
1a Longhurst Lane Marple Bridge Stockport SK6 5AE
Tel: 0161 427 8485 Fax: 0161 427 5770
e-mail: info@randfieldassociates.co.uk
web: www.randfieldassociates.co.uk

Planning & Design Consultants : Interior Design : Building Inspections & Surveys : Historic & Listed Building Specialists

Client:	Mr and Mrs G A Hardy		
Job:	Meadow Farm Ridge Top Lane Hayfield Proposed Porch and Link		
Drawing:	PROPOSED PLANS & ELEVATIONS		
Scale: 1:100	Date: Jan 2011	Drawn: cf	
Job No: 2932	Dwg No: 02	Rev: A	