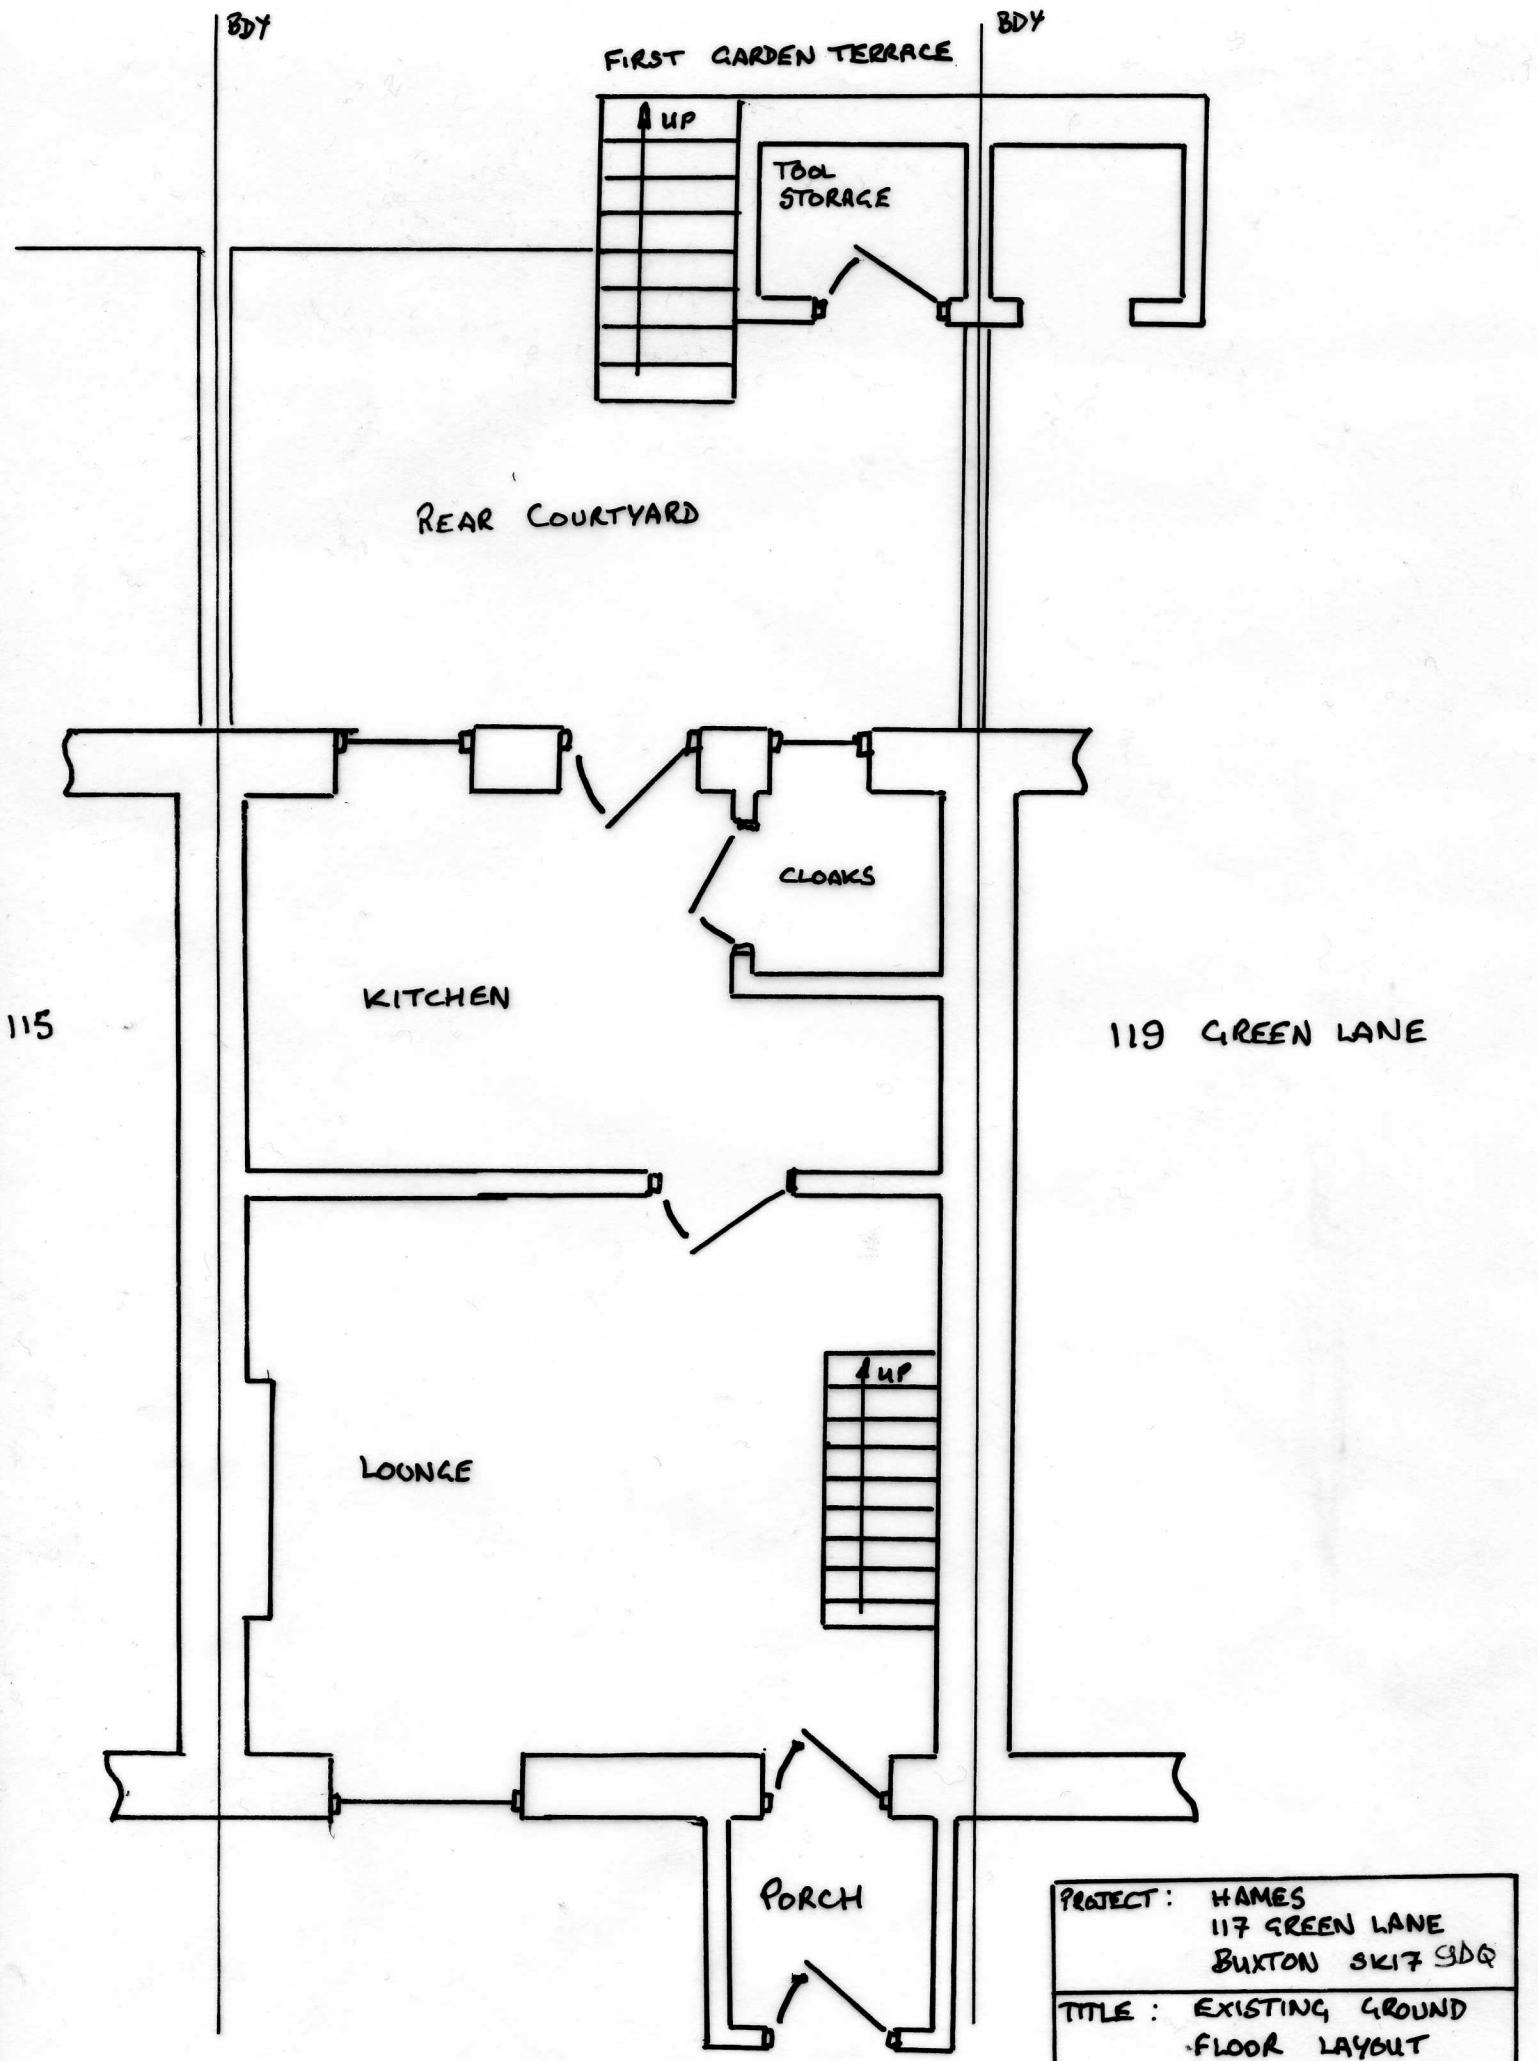


PROJECT:	HAMES 117 GREEN LANE BUXTON SK17 9DQ		
TITLE:	EXISTING GROUND FLOOR LAYOUT		
DATE	02/11	DWG No	01
DRAWN	PW	REV	A
SCALE	1:50	HAL101	