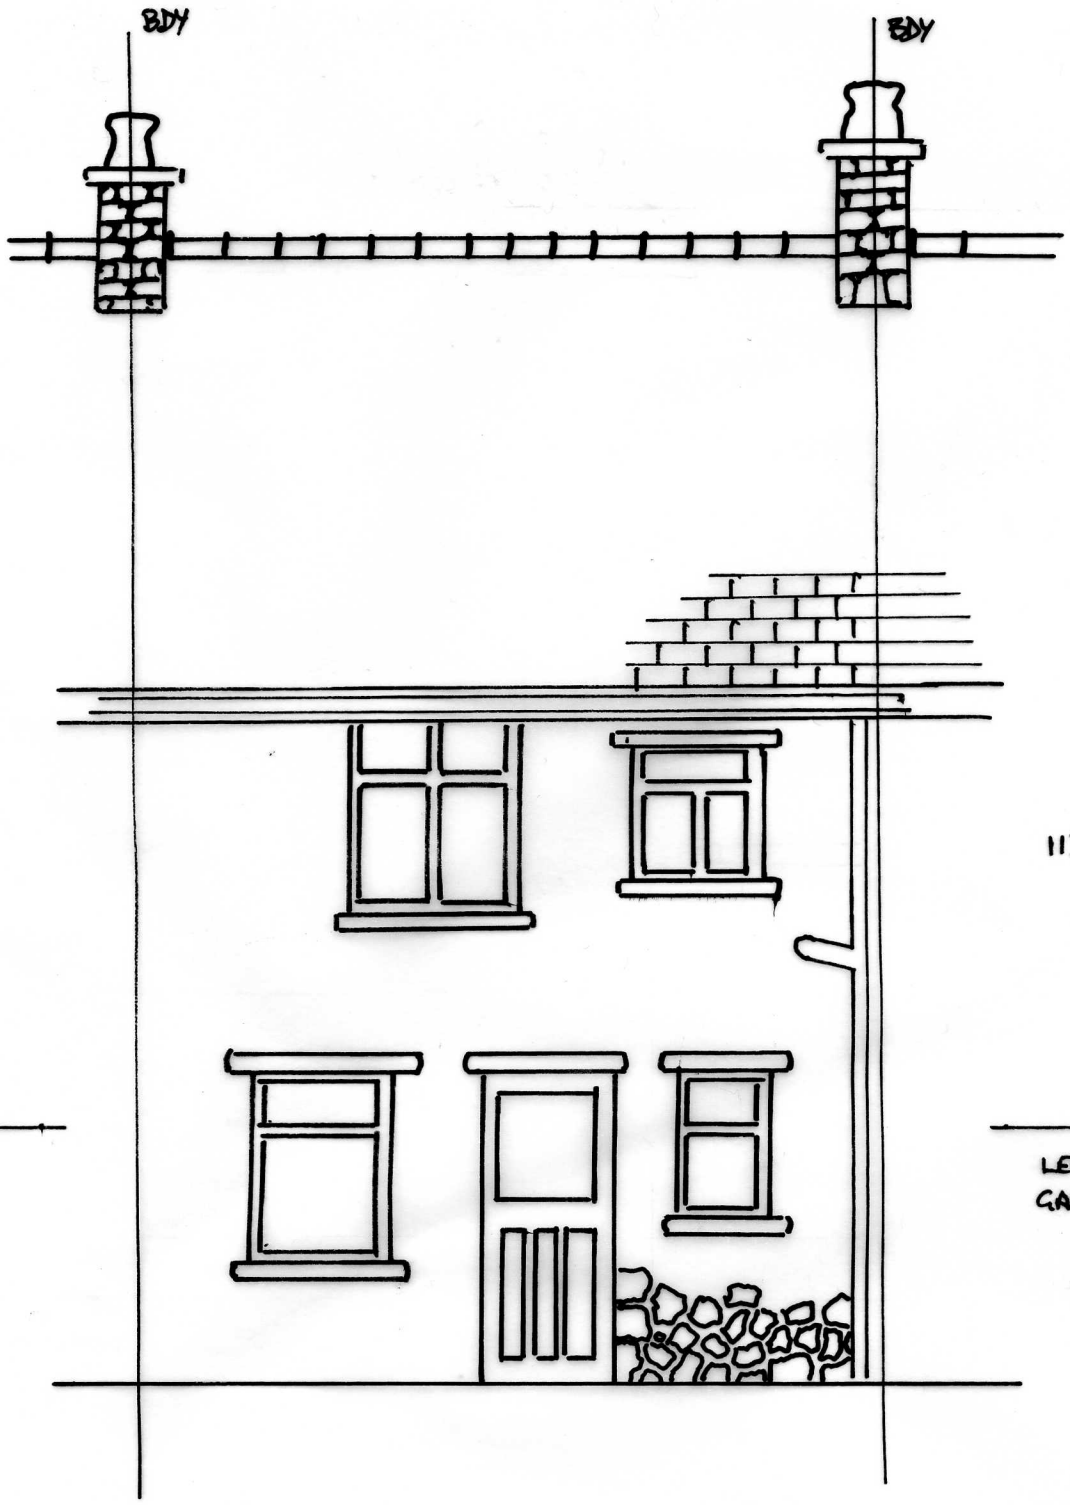


MATERIALS:

ROOF: Natural Blue slate.

CHIMNEYS: Coursed gritstone.

WALLS: Random course Limestone.
Gritstone cills and heads.

WINDOWS & DOOR: Painted timber frames.

PROJECT: HAMES 115 GREEN LANE BUXTON SK17 9DA			
TITLE: EXISTING ELEVATION REAR			
DATE	02/11	DWG No	02
DRAWN	P.W	REV	A
SCALE	1:50	HAL102	