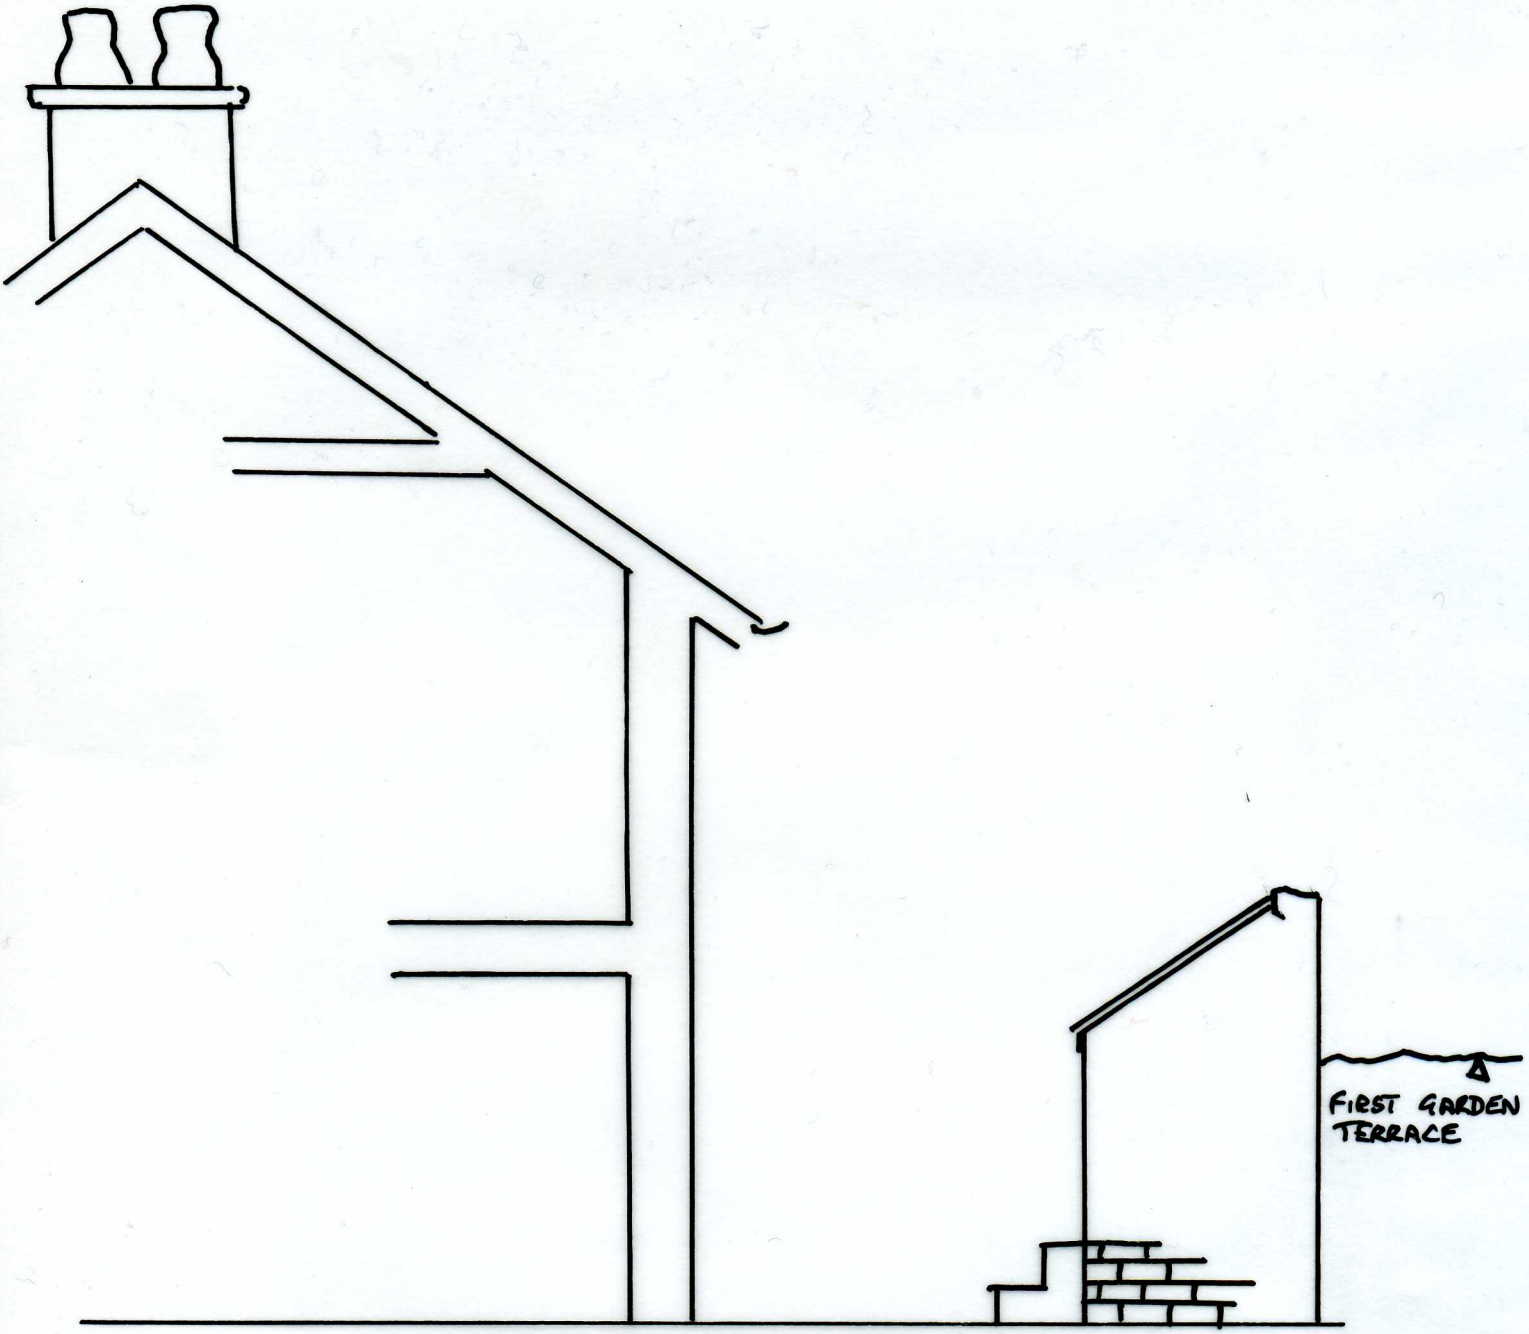


TOOL STORAGE :

MATERIALS:
ROOF : Natural Blue slate.
WALLS: Red brick
DOOR : Timber painted.

PROJECT :	HAMES 117 GREEN LANE BUXTON SK17 9DQ		
TITLE :	EXISTING ELEVATION SIDE		
DATE	02/11	DWG NO	03
DRAWN	PW	REV	A
SCALE	1:50	HA1101	