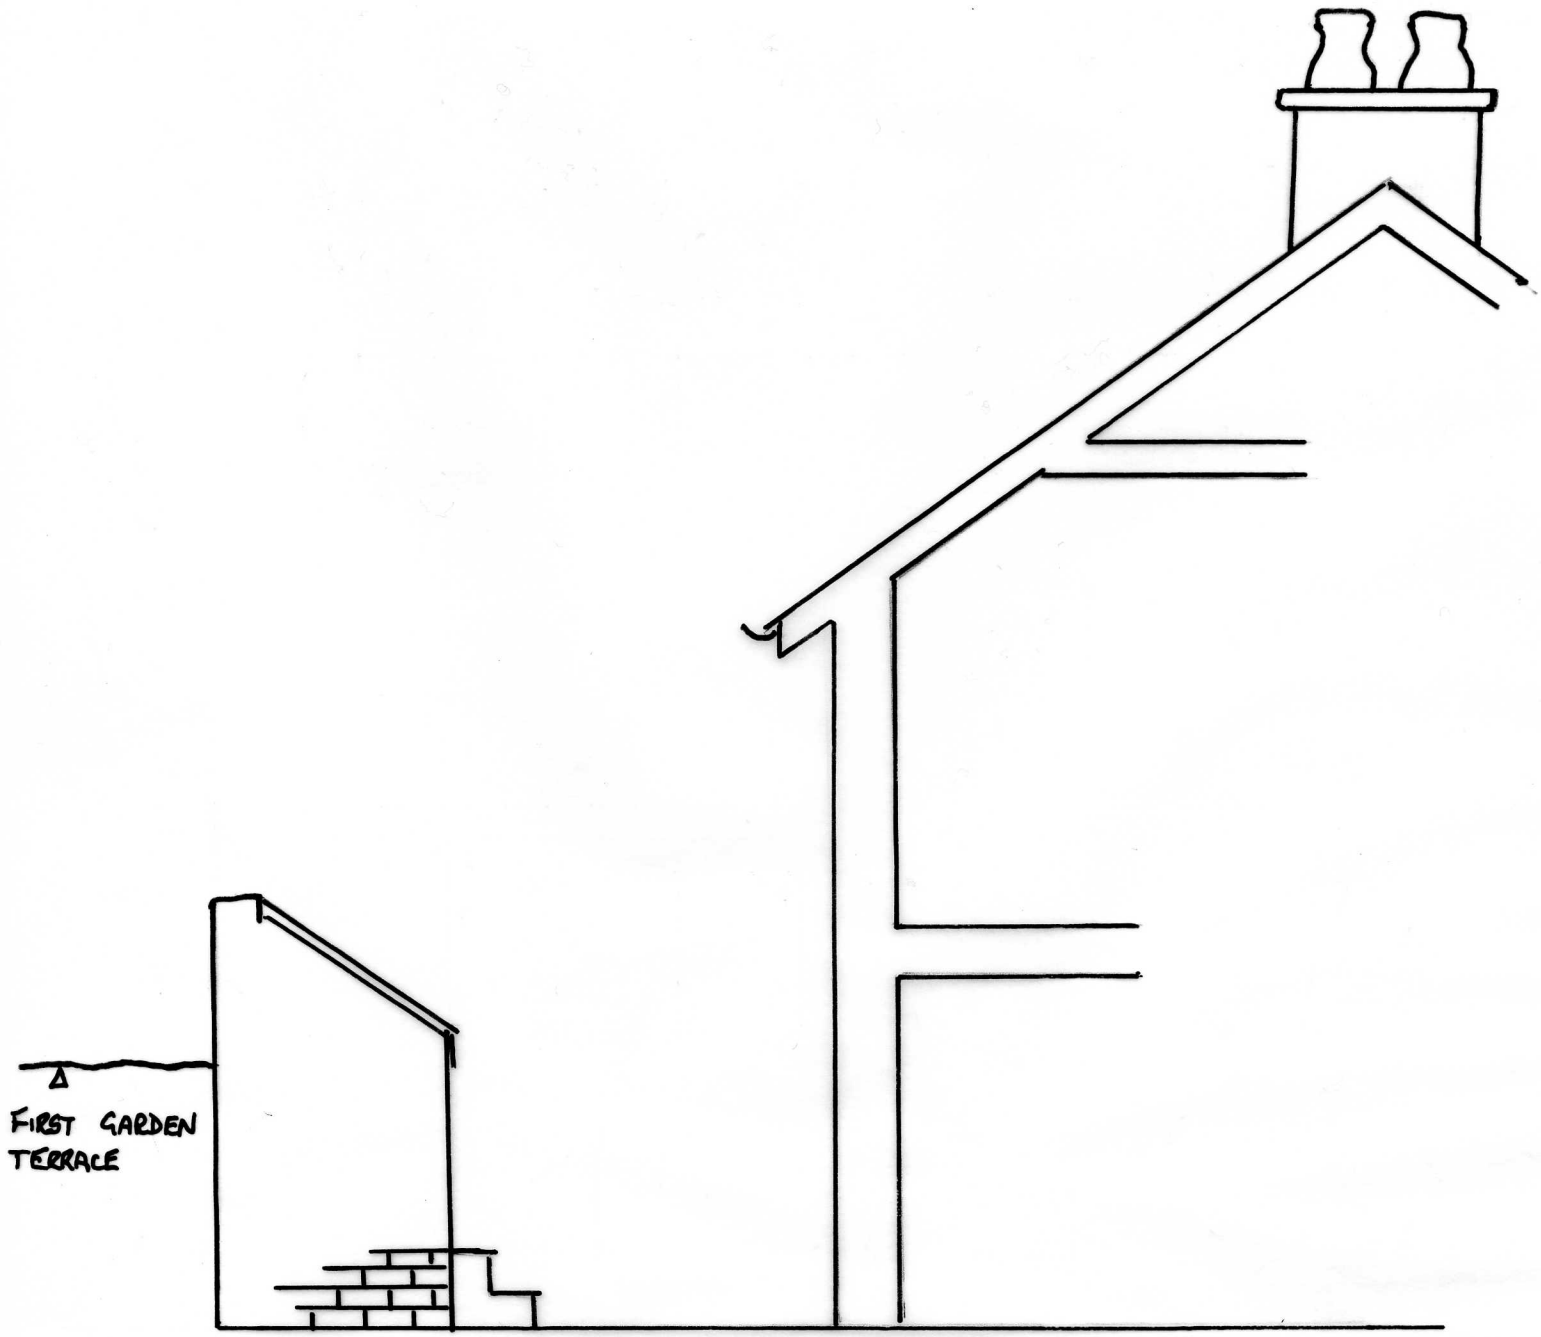


TOOL STORAGE:

MATERIALS:
ROOF: Natural Blue Slate
WALLS: Red brick.
DOOR: Timber painted.

PROJECT : HAMES 115 GREEN LANE BUXTON SK17 9DQ			
TITLE : EXISTING ELEVATION SIDE			
DATE	02/11	DWG No	03
DRAWN	P.W.	REV	A
SCALE	1:50	HA1102	