
HPK/2011/0048

High Peak
Borough Council

Proposed extension at first floor level over the existing single storey structure at 1, Watkin Avenue, Hadfield.

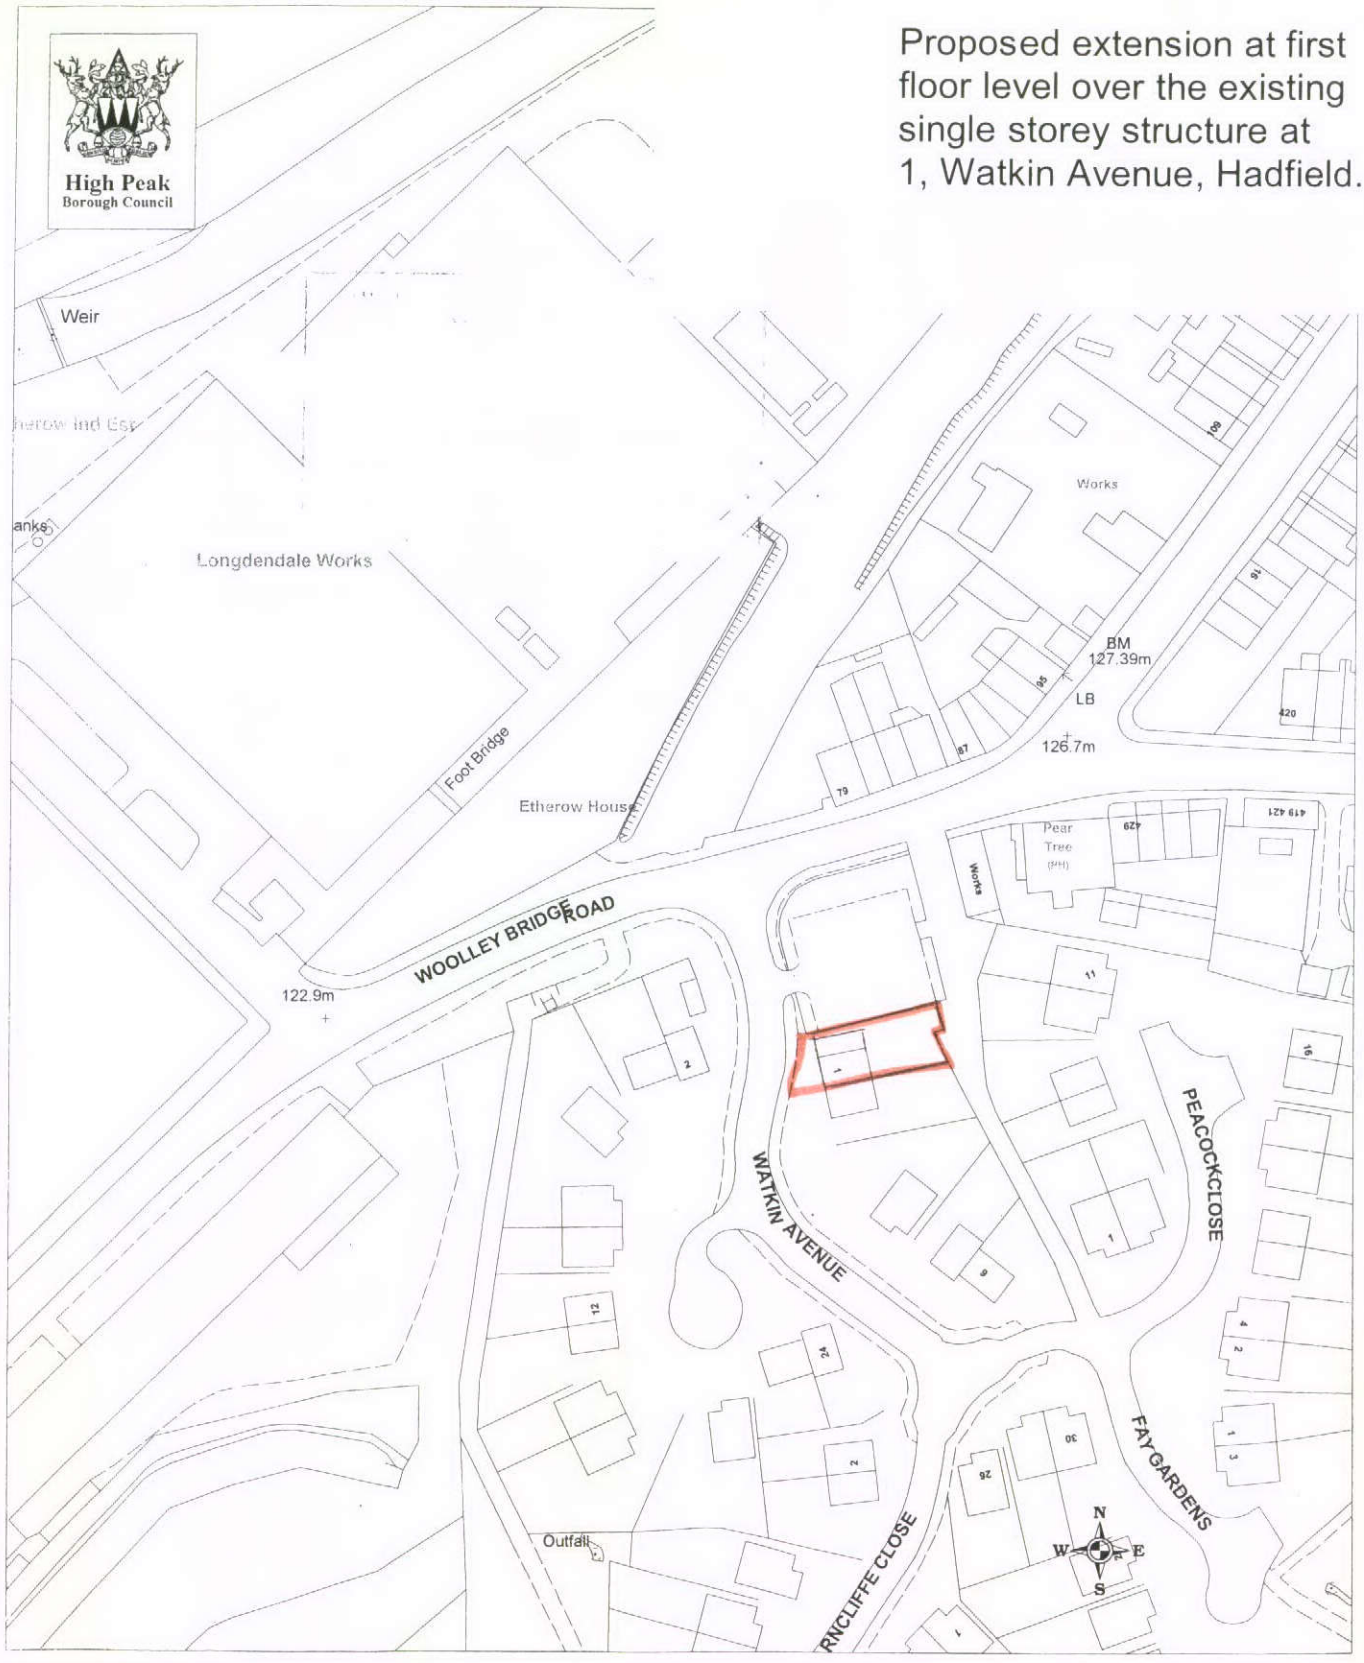

Reproduced from the Ordnance Survey mapping with the permission of the Controller of Her Majesty's Stationery Office Crown Copyright

Scale 1 to 1250

Unauthorised reproduction infringes Crown Copyright and may lead to prosecution or civil proceedings

18 Jul 2001

High Peak Borough Council. Copyright Licence no. LA 078247