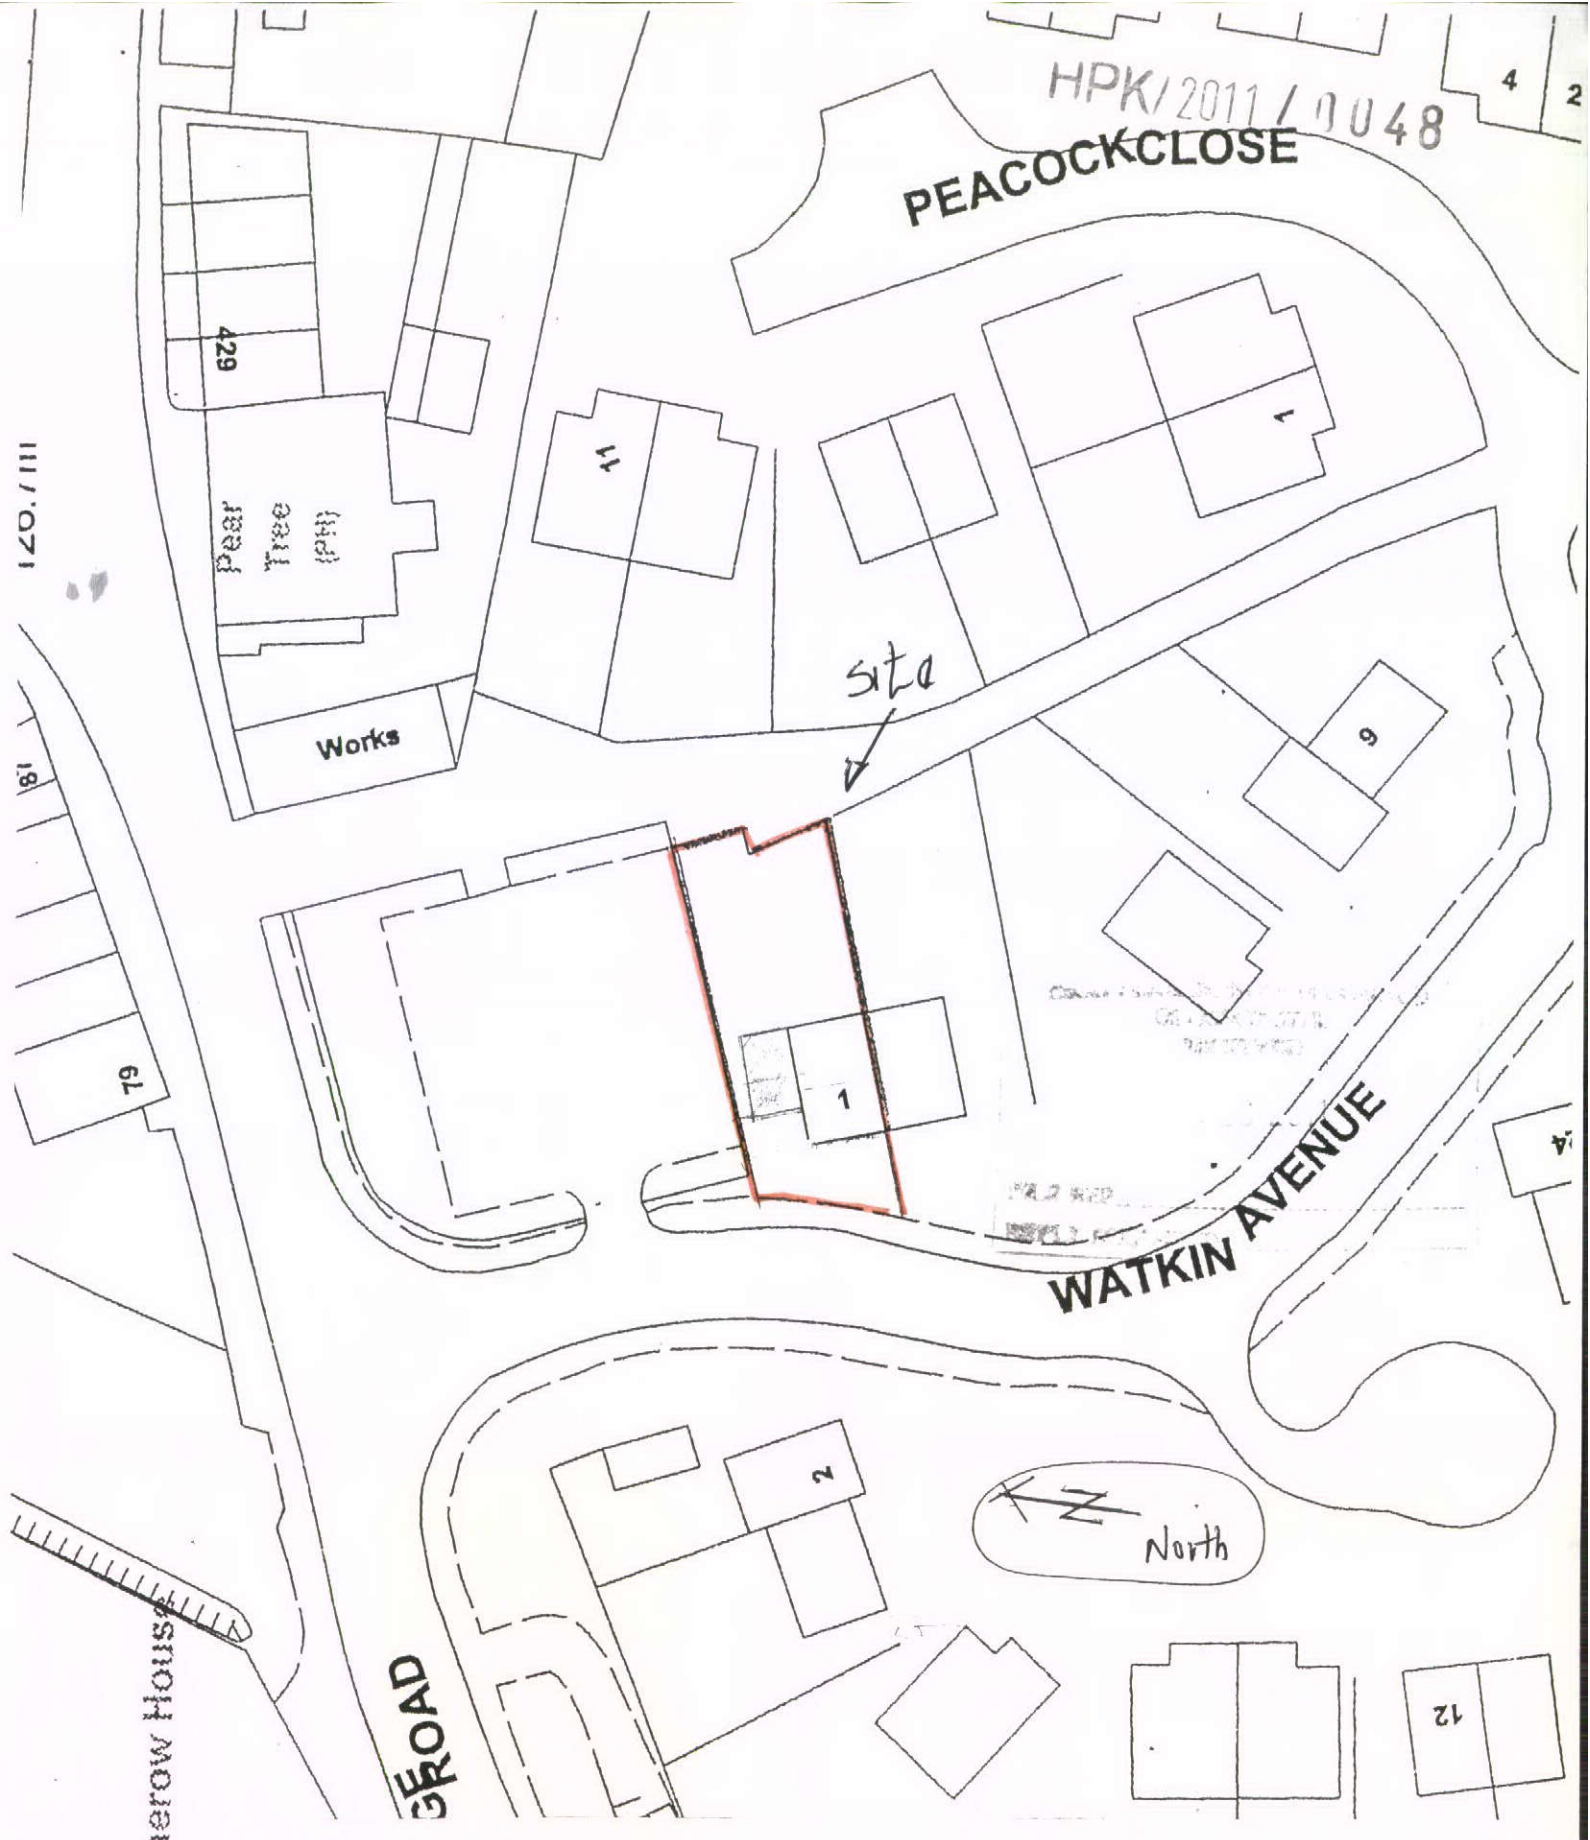


Proposed extension at first floor level over the existing single storey structure at 1, Watkin Avenue, Hadfield.

site plan 1/500