NOTES
The Contractor is to check all dimensions and conditions on site before commencing. Do not scale from this drawing.
This drawing remains the copyright of POZZONI LLP.

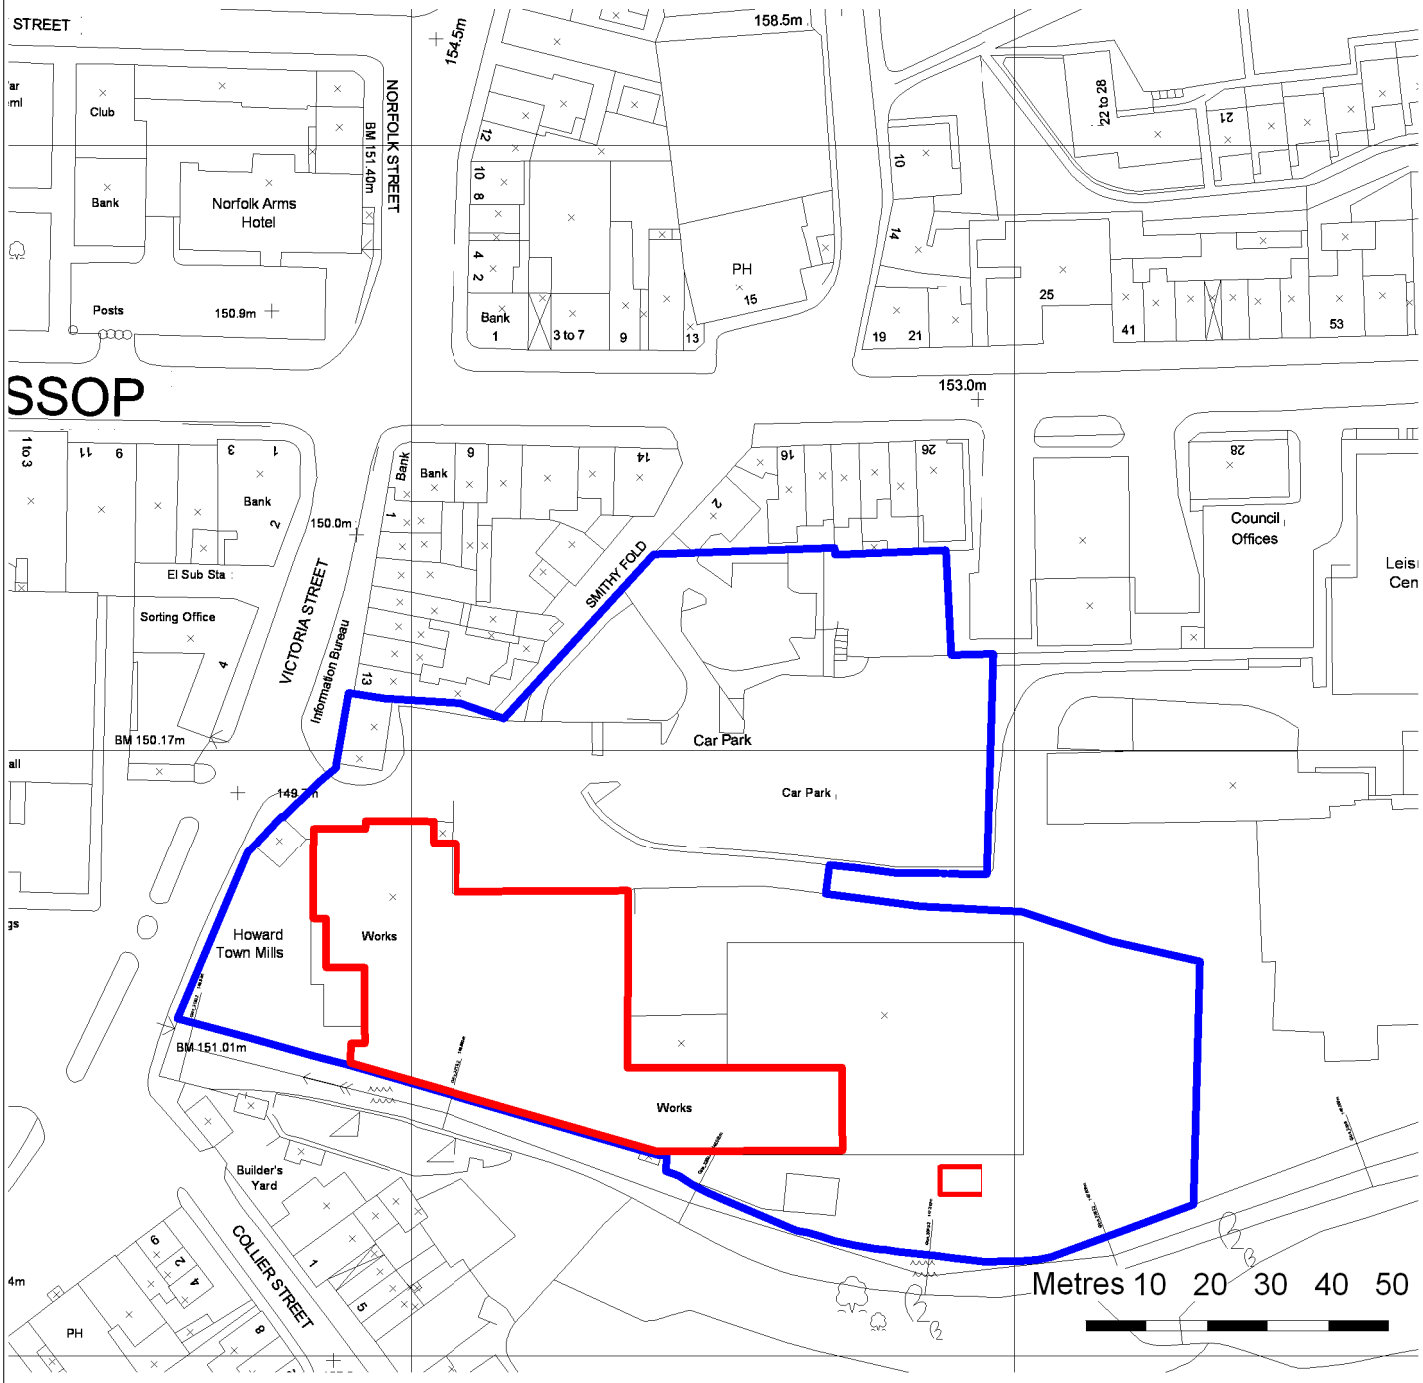

SITE BOUNDARY

UNIT 13 PLANNING APPLICATION BOUNDARY LINE

Site - Location

1 : 1250

SUBJECT TO PLANNING & SURVEY

- [ ] Feasibility
- [x] Design
- [ ] Tender
- [ ] Contract
- [ ] Construction
- [ ] As Built

Client: Peveril Securities Ltd

Job: P2952-1 Howard Town Mill, Glossop - Unit 13 - Travelodge Hotel

Drawing: Location Plan

Scale: As indicated @ A4

Drawn: JP

Date: 24/11/10

Rev:

Drg. No.: P2952-1 7000

POZZONI
T 0161 928 7848
F 0161 926 9428
E architects@pozzoni.co.uk
2 Woodville Road
Altrincham
WA14 2FH