NOTES
The Contractor is to check all dimensions and conditions on site before commencing. Do not scale from this drawing.
This drawing remains the copyright of POZZONI LLP.

SCALE BARS - TO BE USED ONLY AS GUIDANCE

1:100	mm	1000		3000		5000			7000
1:200	mm		5000		8000			12000	
1:500	M	5		15		25			35
1:1250	M	10		30		50		70	90

KEYPLAN

IT IS THE RESPONSIBILITY OF THE TENANT AND CONTRACTOR TO CARRY OUT FULL INDEPENDENT SURVEY INC CHECK TO ALL DIMENSIONS, STRUCTURE, M&E ON SITE PRIOR TO WORK ON SITE/CONSTRUCTION/FIT OUT COMMENCING.

PRELIMINARY AREAS
SUBJECT TO FULL PLANNING, SURVEY & CONSTRUCTION DETAILS





SITE BOUNDARY

UNIT 13 PLANNING APPLICATION BOUNDARY LINE

SUBJECT TO PLANNING & SURVEY

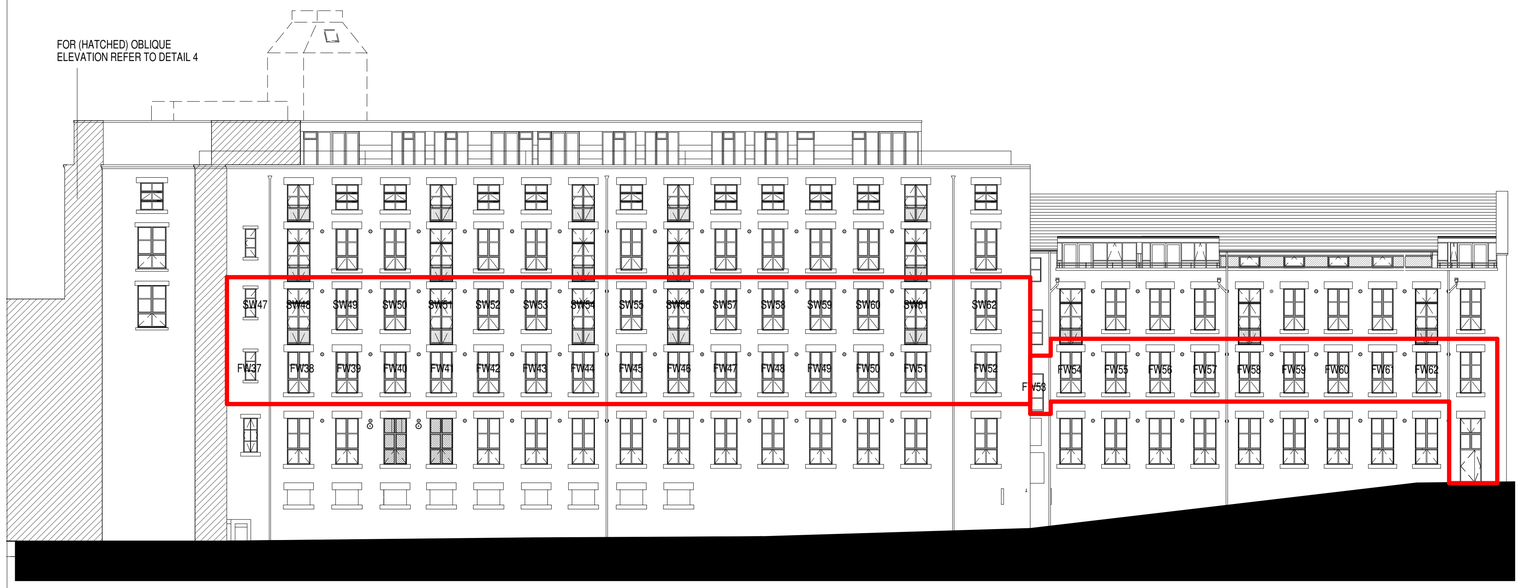

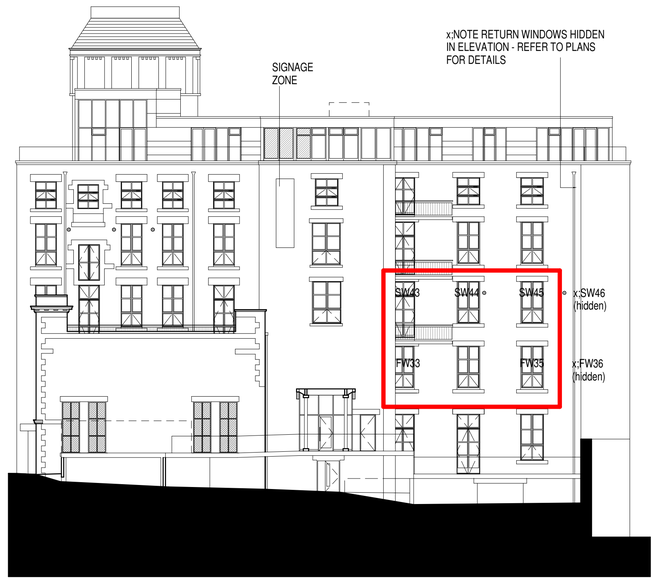

Rev	Description	By	Date

Client
Peveril Securities Ltd

Job
P2952-1 Howard Town Mill, Glossop - Unit 13 - Travelodge Hotel

Drawing
Proposed Elevations

- ☐ Feasibility
- ■ Design
- ☐ Tender
- ☐ Contract
- ☐ Construction
- ☐ As Built

Scale	As indicated	@ A1
Model		
Sheet	JP	
Checked	SJ	
Issue Date	24/11/10	Rev
Drg. No.	P2952-1 - 7310	

Proposed Elevations
1 : 200

P:\MCAD\P2951-P2999\P2952\CAD Revit Models\Unit 13\Unit 13 Travelodge.rvt
27/01/2011 11:24:33

POZZONI
T 0161 928 7848
F 0161 926 9428
E architects@pozzoni.co.uk
2 Woodville Road
Altrincham
WA14 2FH