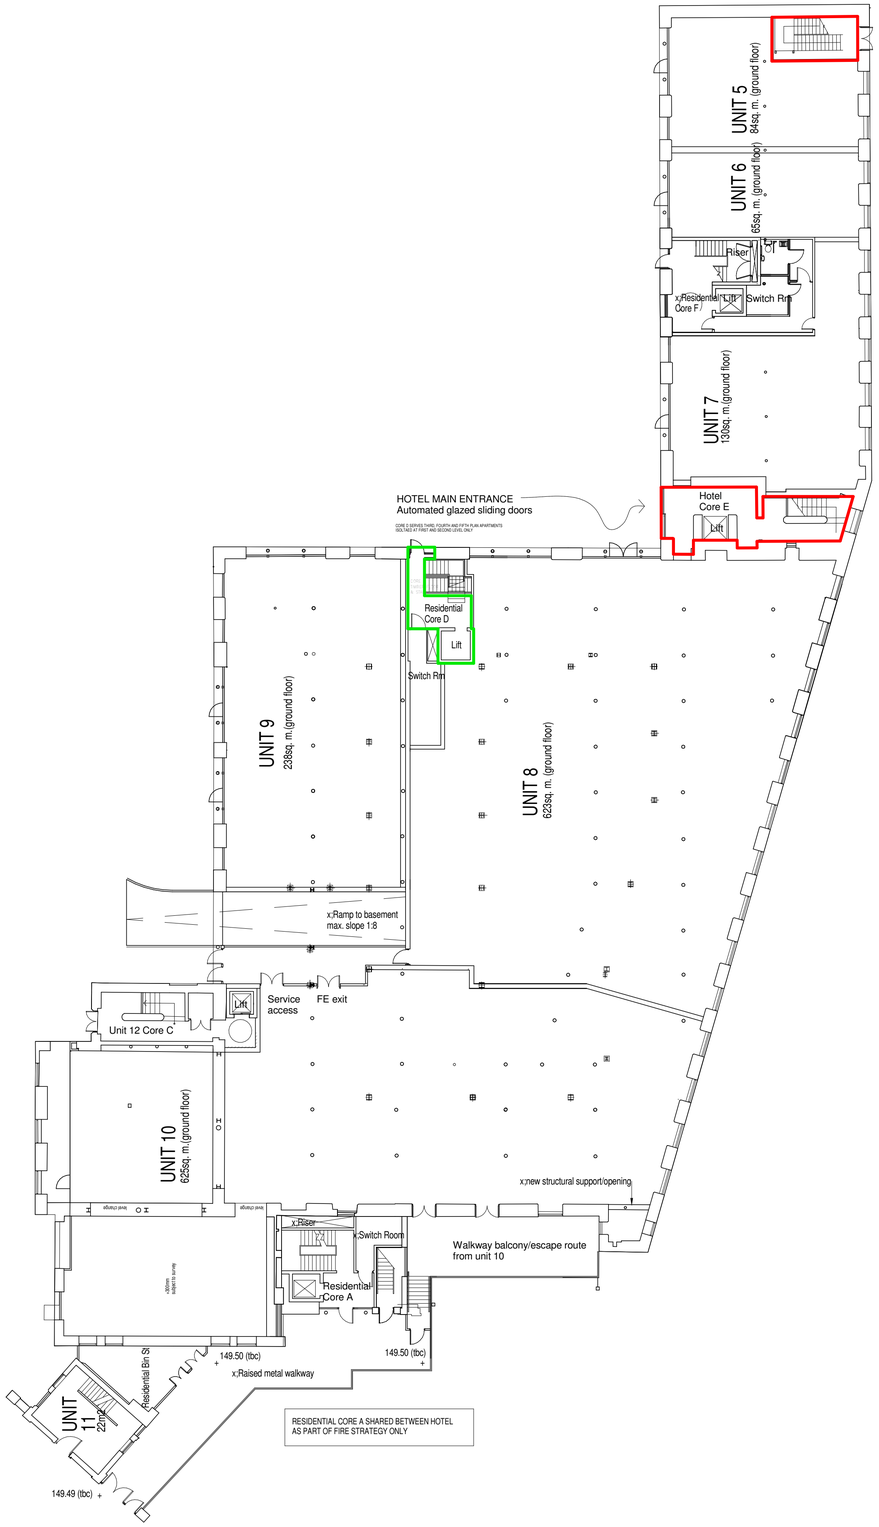

Ground Floor Plan 1:200

NOTES
The Contractor is to check all dimensions and conditions on site before commencing. Do not scale from this drawing.
This drawing remains the copyright of POZZONI LLP.

SCALE BARS - TO BE USED ONLY AS GUIDANCE

1:100	mm	1000	3000	5000	7000			
1:200	mm	5000	8000	12000				
1:500	M	5	15	25	35			
1:1250	M	10	30	50	70	90		

KEYPLAN

IT IS THE RESPONSIBILITY OF THE TENANT AND CONTRACTOR TO CARRY OUT FULL INDEPENDENT SURVEY INC CHECK TO ALL DIMENSIONS, STRUCTURE, M&E ON SITE PRIOR TO WORK ON SITE/CONSTRUCTION/FIT OUT COMMENCING.

PRELIMINARY AREAS
SUBJECT TO FULL PLANNING, SURVEY & CONSTRUCTION DETAILS

SITE BOUNDARY

UNIT 13 PLANNING APPLICATION BOUNDARY LINE

SUBJECT TO PLANNING & SURVEY

Rev	Description	By	Date

Client
Peveril Securities Ltd

Job
P2952-1 Howard Town Mill, Glossop - Unit 13 - Travelodge Hotel

Drawing
Proposed Ground Floor Plan

- ☐ Feasibility
- ■ Design
- ☐ Tender
- ☐ Contract
- ☐ Construction
- ☐ As Built

Scale	As indicated	@ A1
Model		
Sheet	JP	
Checked	SJ	
Issue Date	24/11/10	Rev
Drg. No.	P2952-1 - 7210	

POZZONI

T 0161 928 7848
F 0161 926 9428
E architects@pozzoni.co.uk

2 Woodville Road
Altrincham
WA14 2FH

P:\MCAD\P2951-P2999\P2952\CAD\Revit\Models\Unit 13\Unit 13 Travelodge.rvt
28/01/2011 11:49:22