NMA/2011/0006

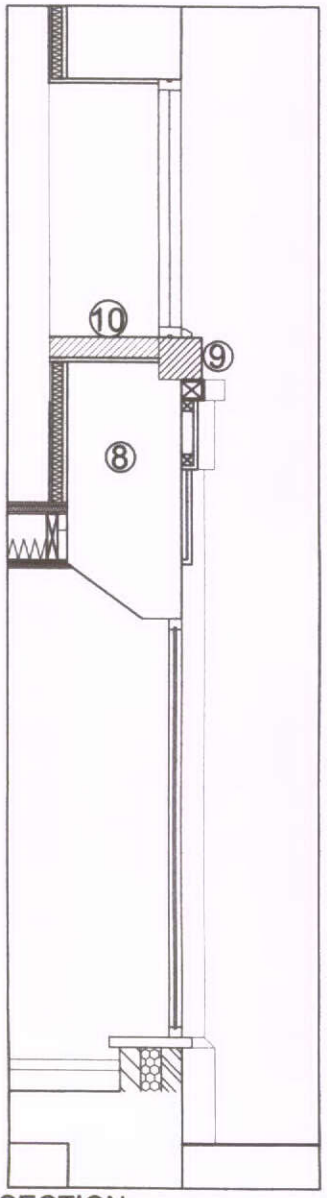

SECTION

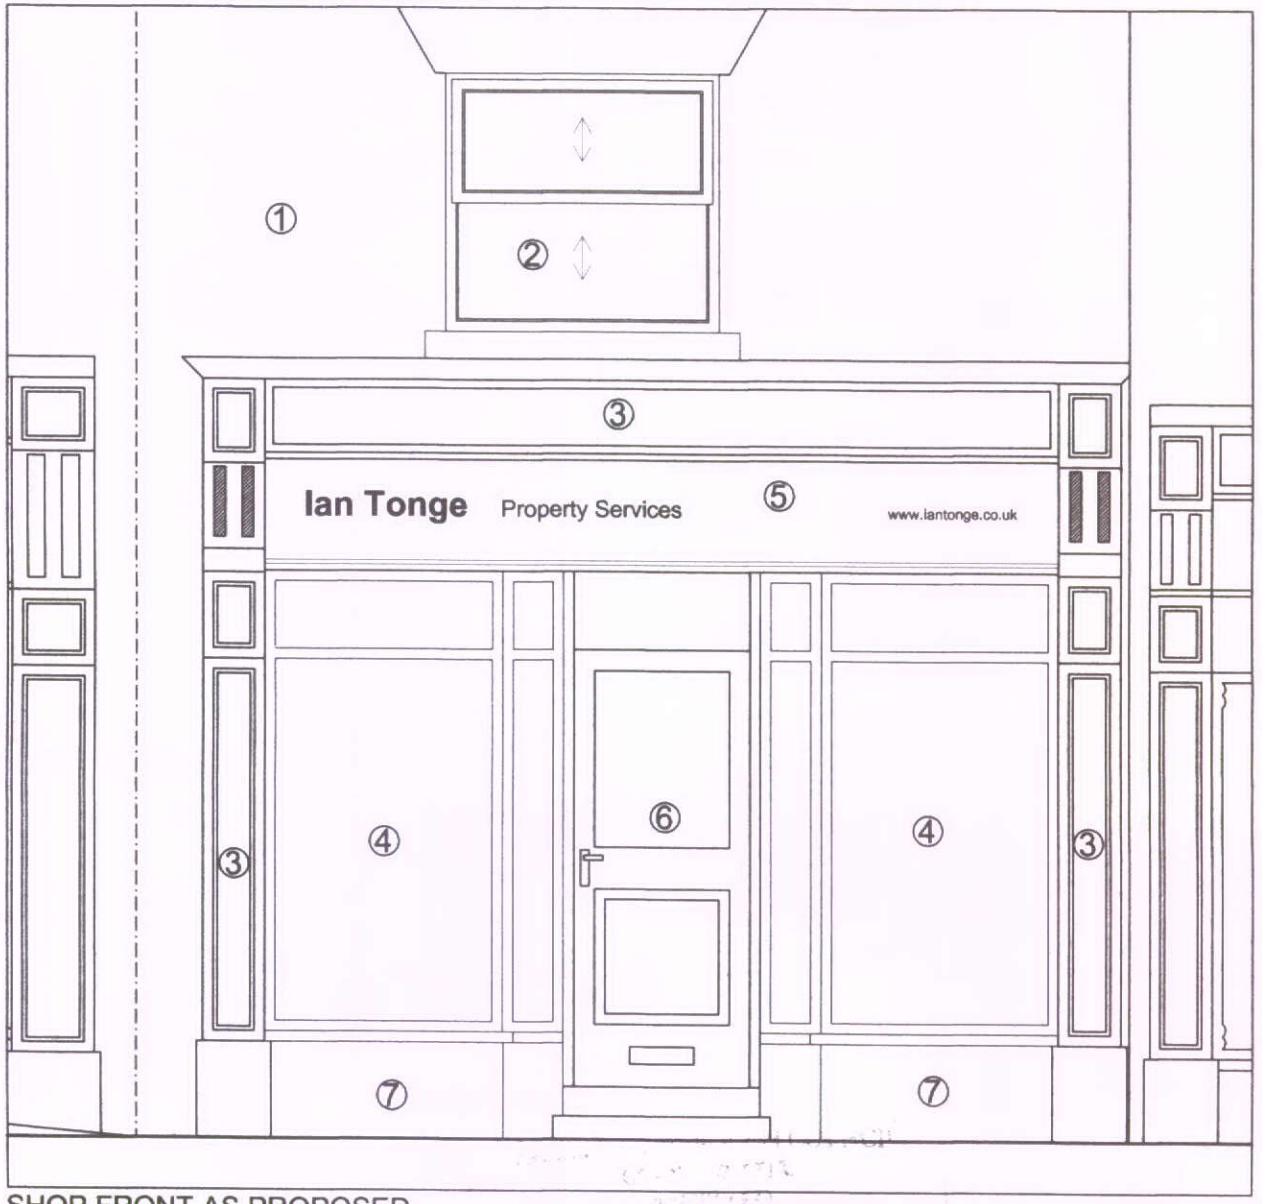

SHOP FRONT AS PROPOSED

LEGEND

① Existing stonework.
② White glossed timber sash window to be agreed with the Conservation Officer on site.
③ Blue gloss timber framed shop front to match conservation style. Red highlighted vertical feature strips to each side of signage.
④ Blue gloss timber framed shop front windows.
⑤ Signage to match Ian Tonge estate agents business colours of blue/ white/ red. Generally white and red lettering on blue (RAL 5013) timber background.
⑥ Blue gloss timber and half-glazed entrance door within recess.
⑦ New stonework to match existing.
⑧ Existing external stone wall.
⑨ Existing external stone cill raised
⑩ New internal cill.

Red highlighted vertical feature strips.

All window/door frames to be hardwood timber.
Gloss blue shop front & white sash window.
White lettering - Ian Tonge & Property Services.
Red lettering - www.iantonge.co.uk.

REVISION C (January 2011) First floor cill height raised.
REVISION B (November 2010) Materials and signage notes altered.
REVISION A (October 2010) - Section through shop front added

0 250 500 750 1000 1250
mm
1:25 SCALE BAR

Client Ladygate Construction		
Job Title SHOP & APARTMENT REFURBISHMENT 66 Market Street, New Mills	RISHWORTH DESIGN ASSOCIATES	7-11a Worrall Street Edgeley Stockport SK3 9AB 0161 968 1860
Drawing PROPOSALS : SHOP FRONT AS PROPOSED	Date : October 2010 Scale : 1:25 Drawing No.	Drawn By : LG 10.29.P12C