


HPK/2011/0086

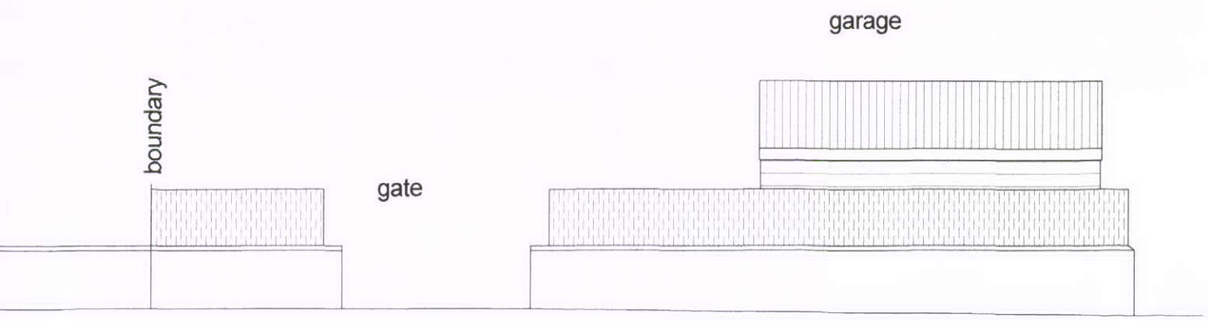

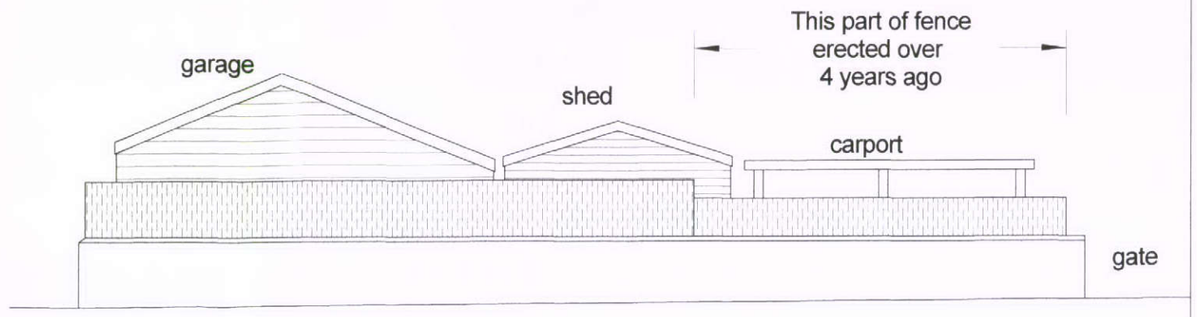


Sherwood Road

Heath Grove

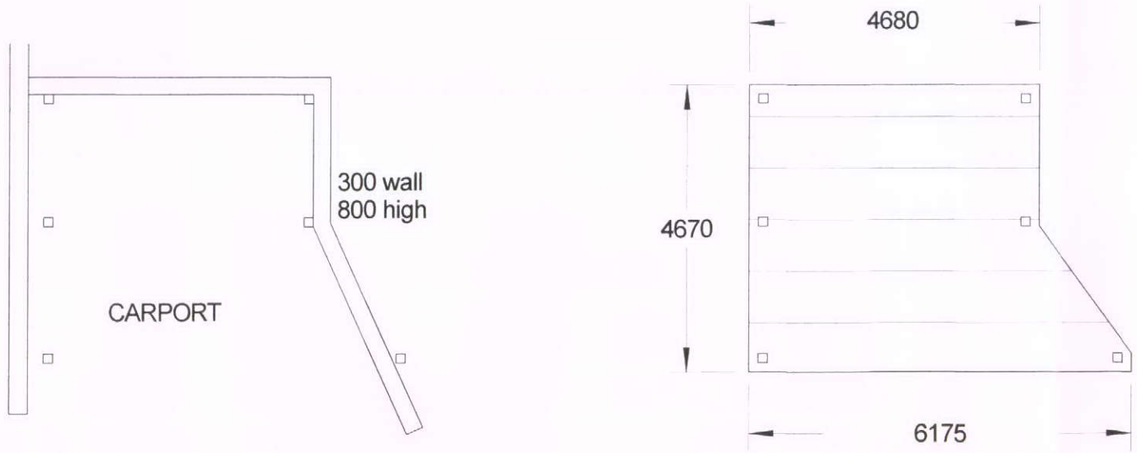

DERBYSHIRE DALES DISTRICT COUNCIL
CLOSING SITE
RECEIVED
17 SEP 2011

Carport
150 x 150 timber posts with
open timber roof.

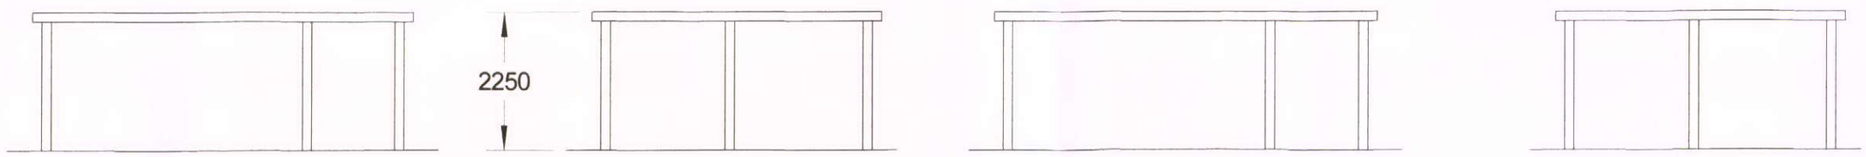

ELEVATION TO DRIVE

ELEVATION TO HEATH GROVE

ELEVATION TO SHED

ELEVATION TO HOUSE

Rev	Details	Date	PROPOSED GARAGE AT 15, HEATH GROVE, BUXTON, FOR MR AND MRS C TAYLOR, FENCE ELEVATIONS, CARPORT DETAILS.	Trevor Gilman Design 73, Windsor Road Buxton Derbyshire SK17 7NR Tel 01298 24156 Mobile 07773 381824	Scale 1/100	14.12.10
					Drg No TAYLOR 03	Rev