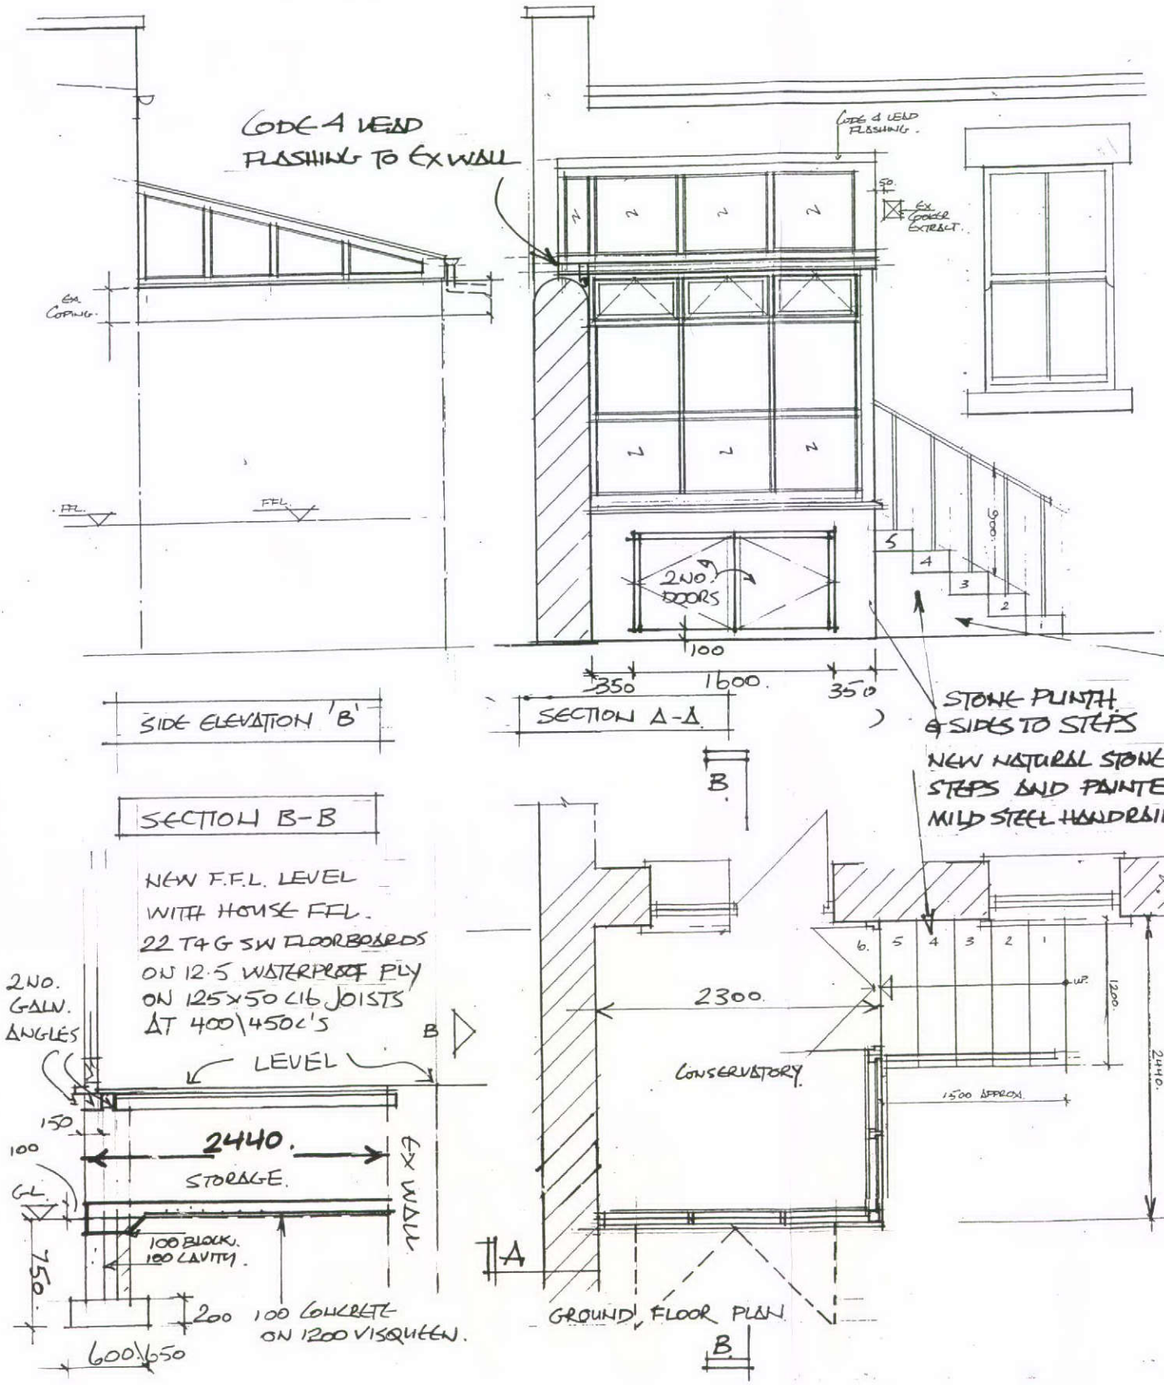

CODE 4 LEAD FLASHING TO EX WALL
CODE 4 LEAD FLASHING.
EX. COPING.
EX. GOOGE EXTRACT.
FFL.
FFL.
2NO. DOORS
100
350
1600.
350
SECTION A-A
STONE PLINTH & SIDES TO STEPS
NEW NATURAL STONE STEPS AND PAINTED MILD STEEL HANDRAIL.
B.
SIDE ELEVATION 'B'
SECTION B-B
NEW F.F.L. LEVEL WITH HOUSE FFL.
22 T+G SW FLOORBOARDS ON 12.5 WATERPROOF PLY ON 125x50 C16 JOISTS AT 400\450c's
2NO. GALV. ANGLES
LEVEL
B
150
100
2440.
STORAGE.
EX WALL
GL.
750
100 BLOCK. 100 CAVITY.
200
100 CONCRETE ON 1200 VISQUEEN.
600\650
2300.
CONSERVATORY.
1500 APPROX.
1200
2440.
GROUND FLOOR PLAN
A
B
RWP. TO WATER BUTT.
15° PITCH.
EFL.
STONE WALL
2440.
150 STONE FACE WITH 100 BLOCK BACKING
SIDE ELEVATION C
CONSERVATORY FRAME.
ALL HARDWOOD PAINTED ANTIQUE WHITE (SADOLIN?)
WALL + ROOF GLAZING TO BE IN LAMINATED SAFETY GLASS.
16mm AIR GAPS WITH ARGON GAS FILL.
2NO. 1980x500 DOORS (DOUBLE GLAZED)
FOUNDATION PLAN
TIES AT 450 C's VERTICALLY.
STEPS (5x300)
1500
100 BLOCK TO SUPPORT STEPS (ON FOUNDATION)
2300.
EX. WALL
100 SLAB.
2440.
100 BLOCK
150 STONE.
500 FOUND'N.
350
EDGE THICKENING
750 DEEP FOUND'N
TIES AT 450 C's VERTICALLY
C
A
500
1600
600.
350.
CLIENT: MR+MRS CARRIER
PROJECT: 7 HALL STREET NEW MILLS.
TITLE: PROPOSED CONSERVATORY
A P DESIGN
ARCHITECTS AND PLANNING CONSULTANTS
4 KINDER VIEW, NEW MILLS, HIGH PEAK SK22 4DB
TEL. 01663 747777
SCALE 1:50
DRAWING NO 02
REV A.