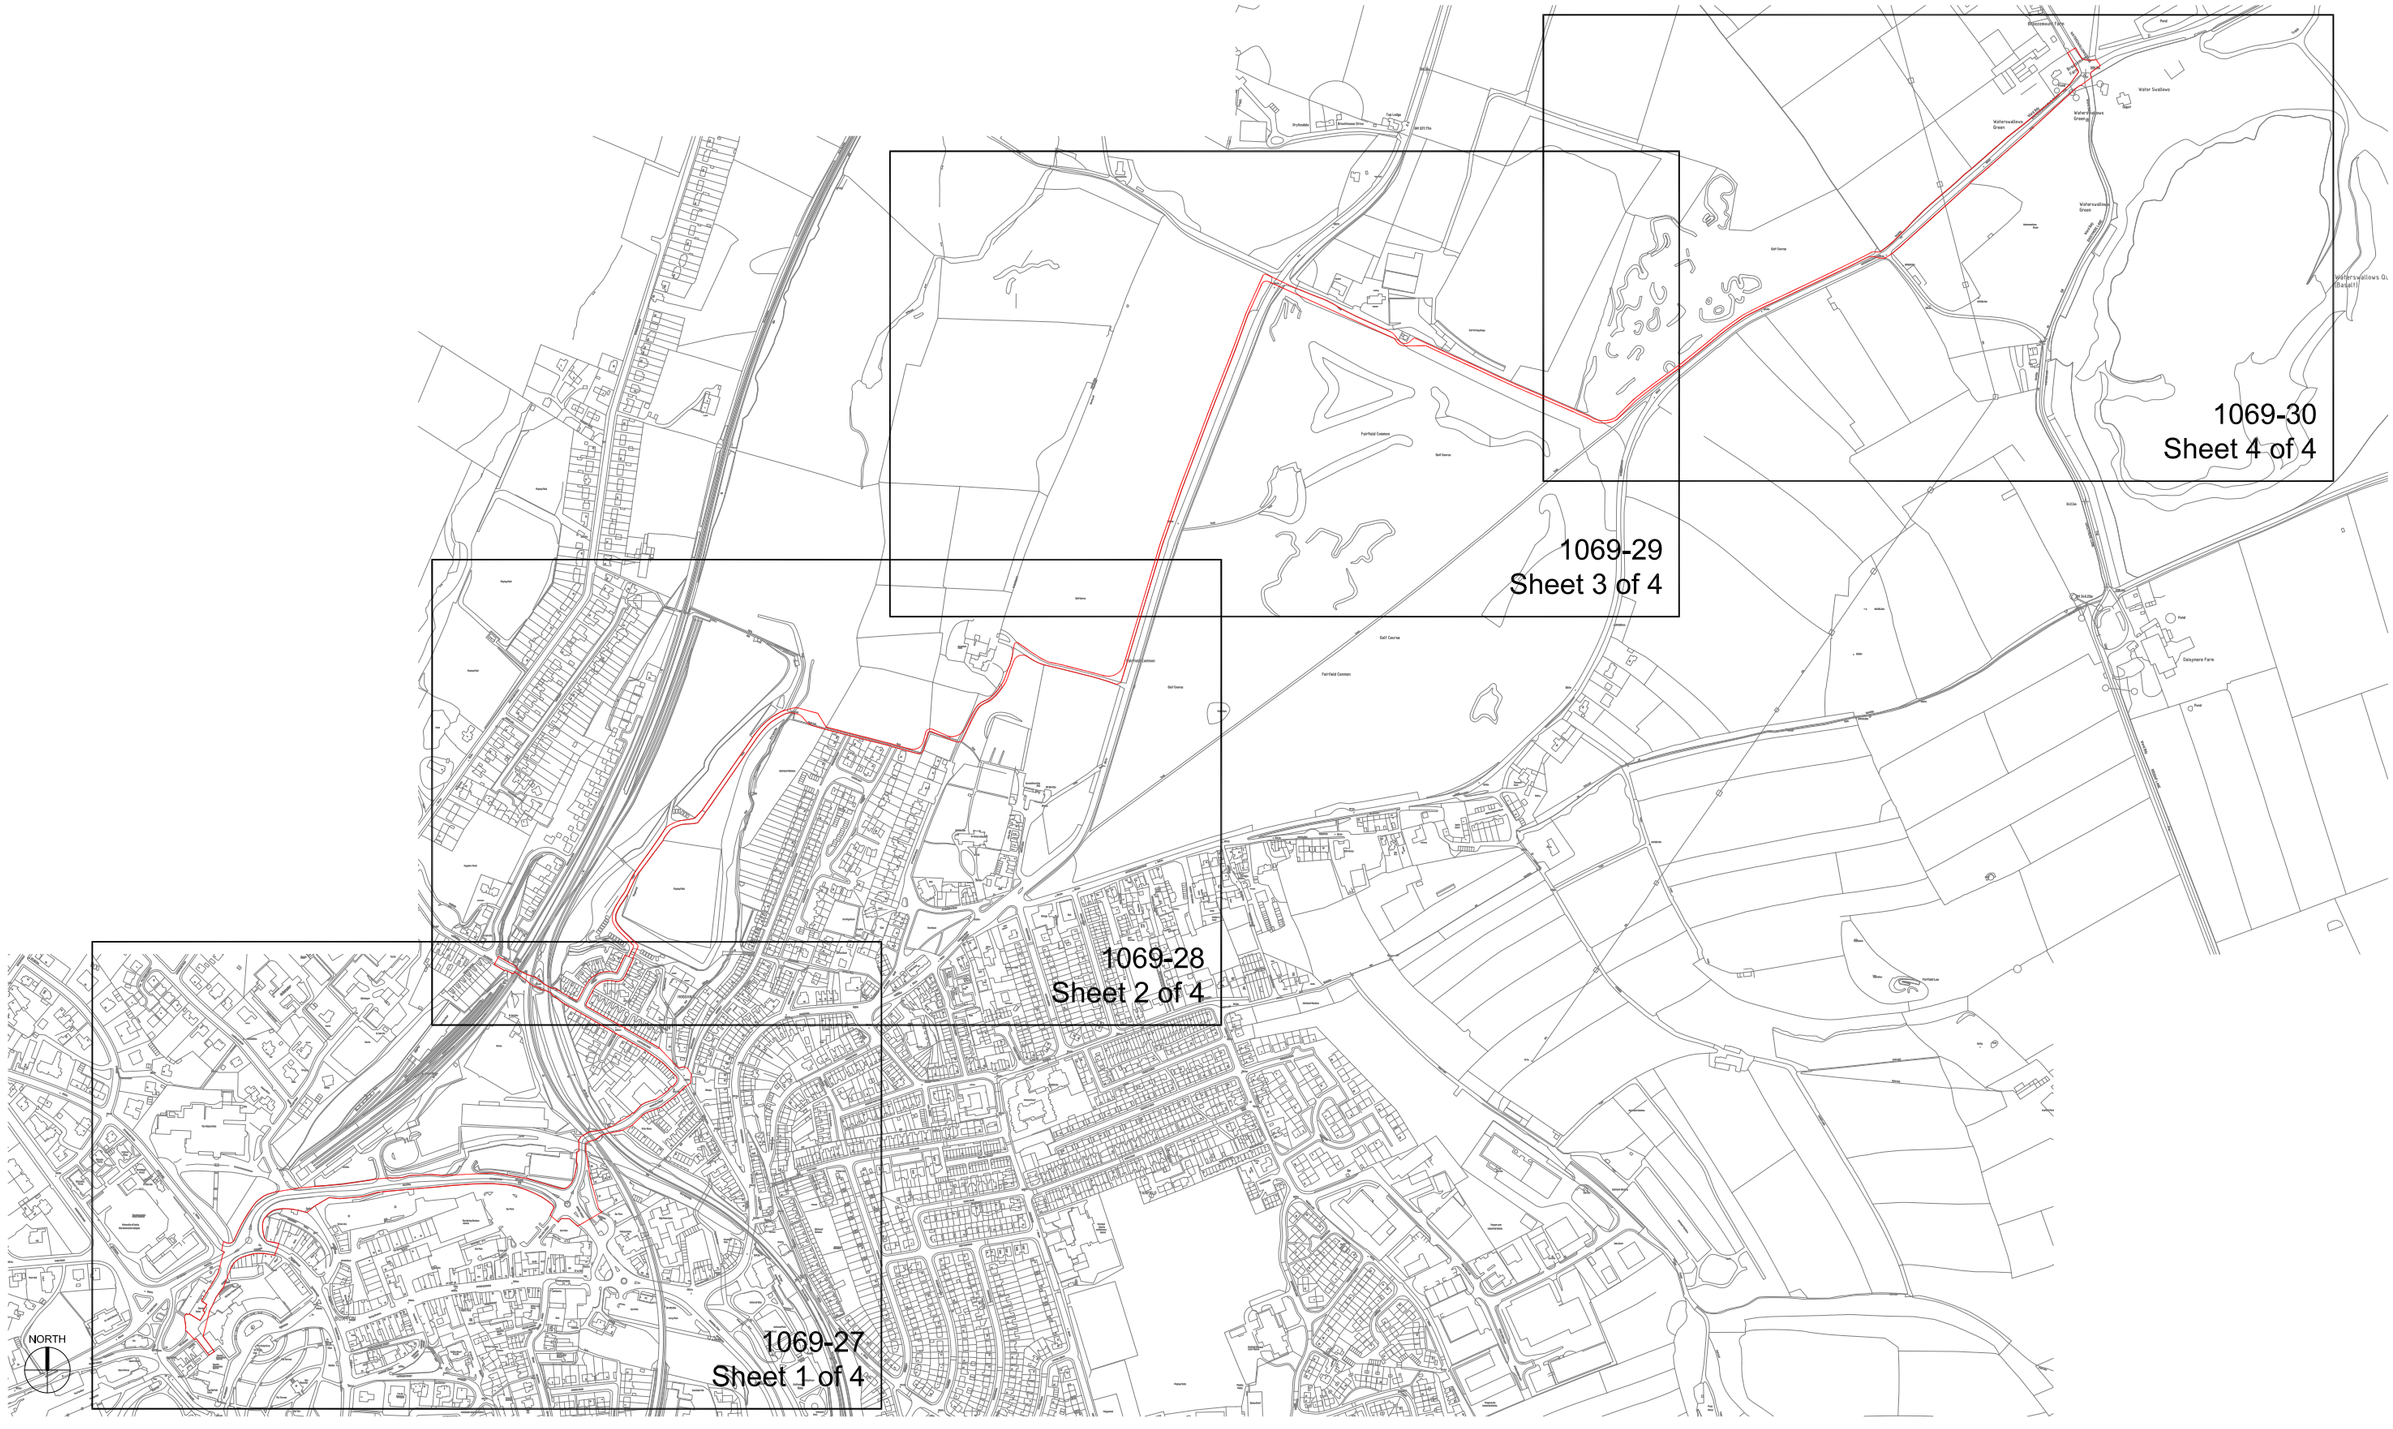

CAD FILE NAME: \\Server\Arch\Data\Drawings\1069\26 PAB Plan Pipeline Route via Hogshaw.dwg

© This drawing is the property of Cass Associates and the information can only be reproduced with their prior permission

Cass associates
architecture
masterplanning
planning
landscape
ecology
Studio 104 The Tea Factory
82 Wood Street
Liverpool L1 4DQ
T +44 (0)151 707 0110
F +44 (0)151 707 0332
E all@cassassociates.co.uk
W cassassociates.co.uk

client
Nestle Waters, Buxton
project
Land at Waterswallows Lane

drawing title
PAB PLAN PIPELINE ROUTE VIA HOGSHAW - Sheet Location Plan

scale @ A3 1:7500
date 02/02/11
drn SW chk'd GT

1069-26
D

Original paper size (A3) 297x420mm