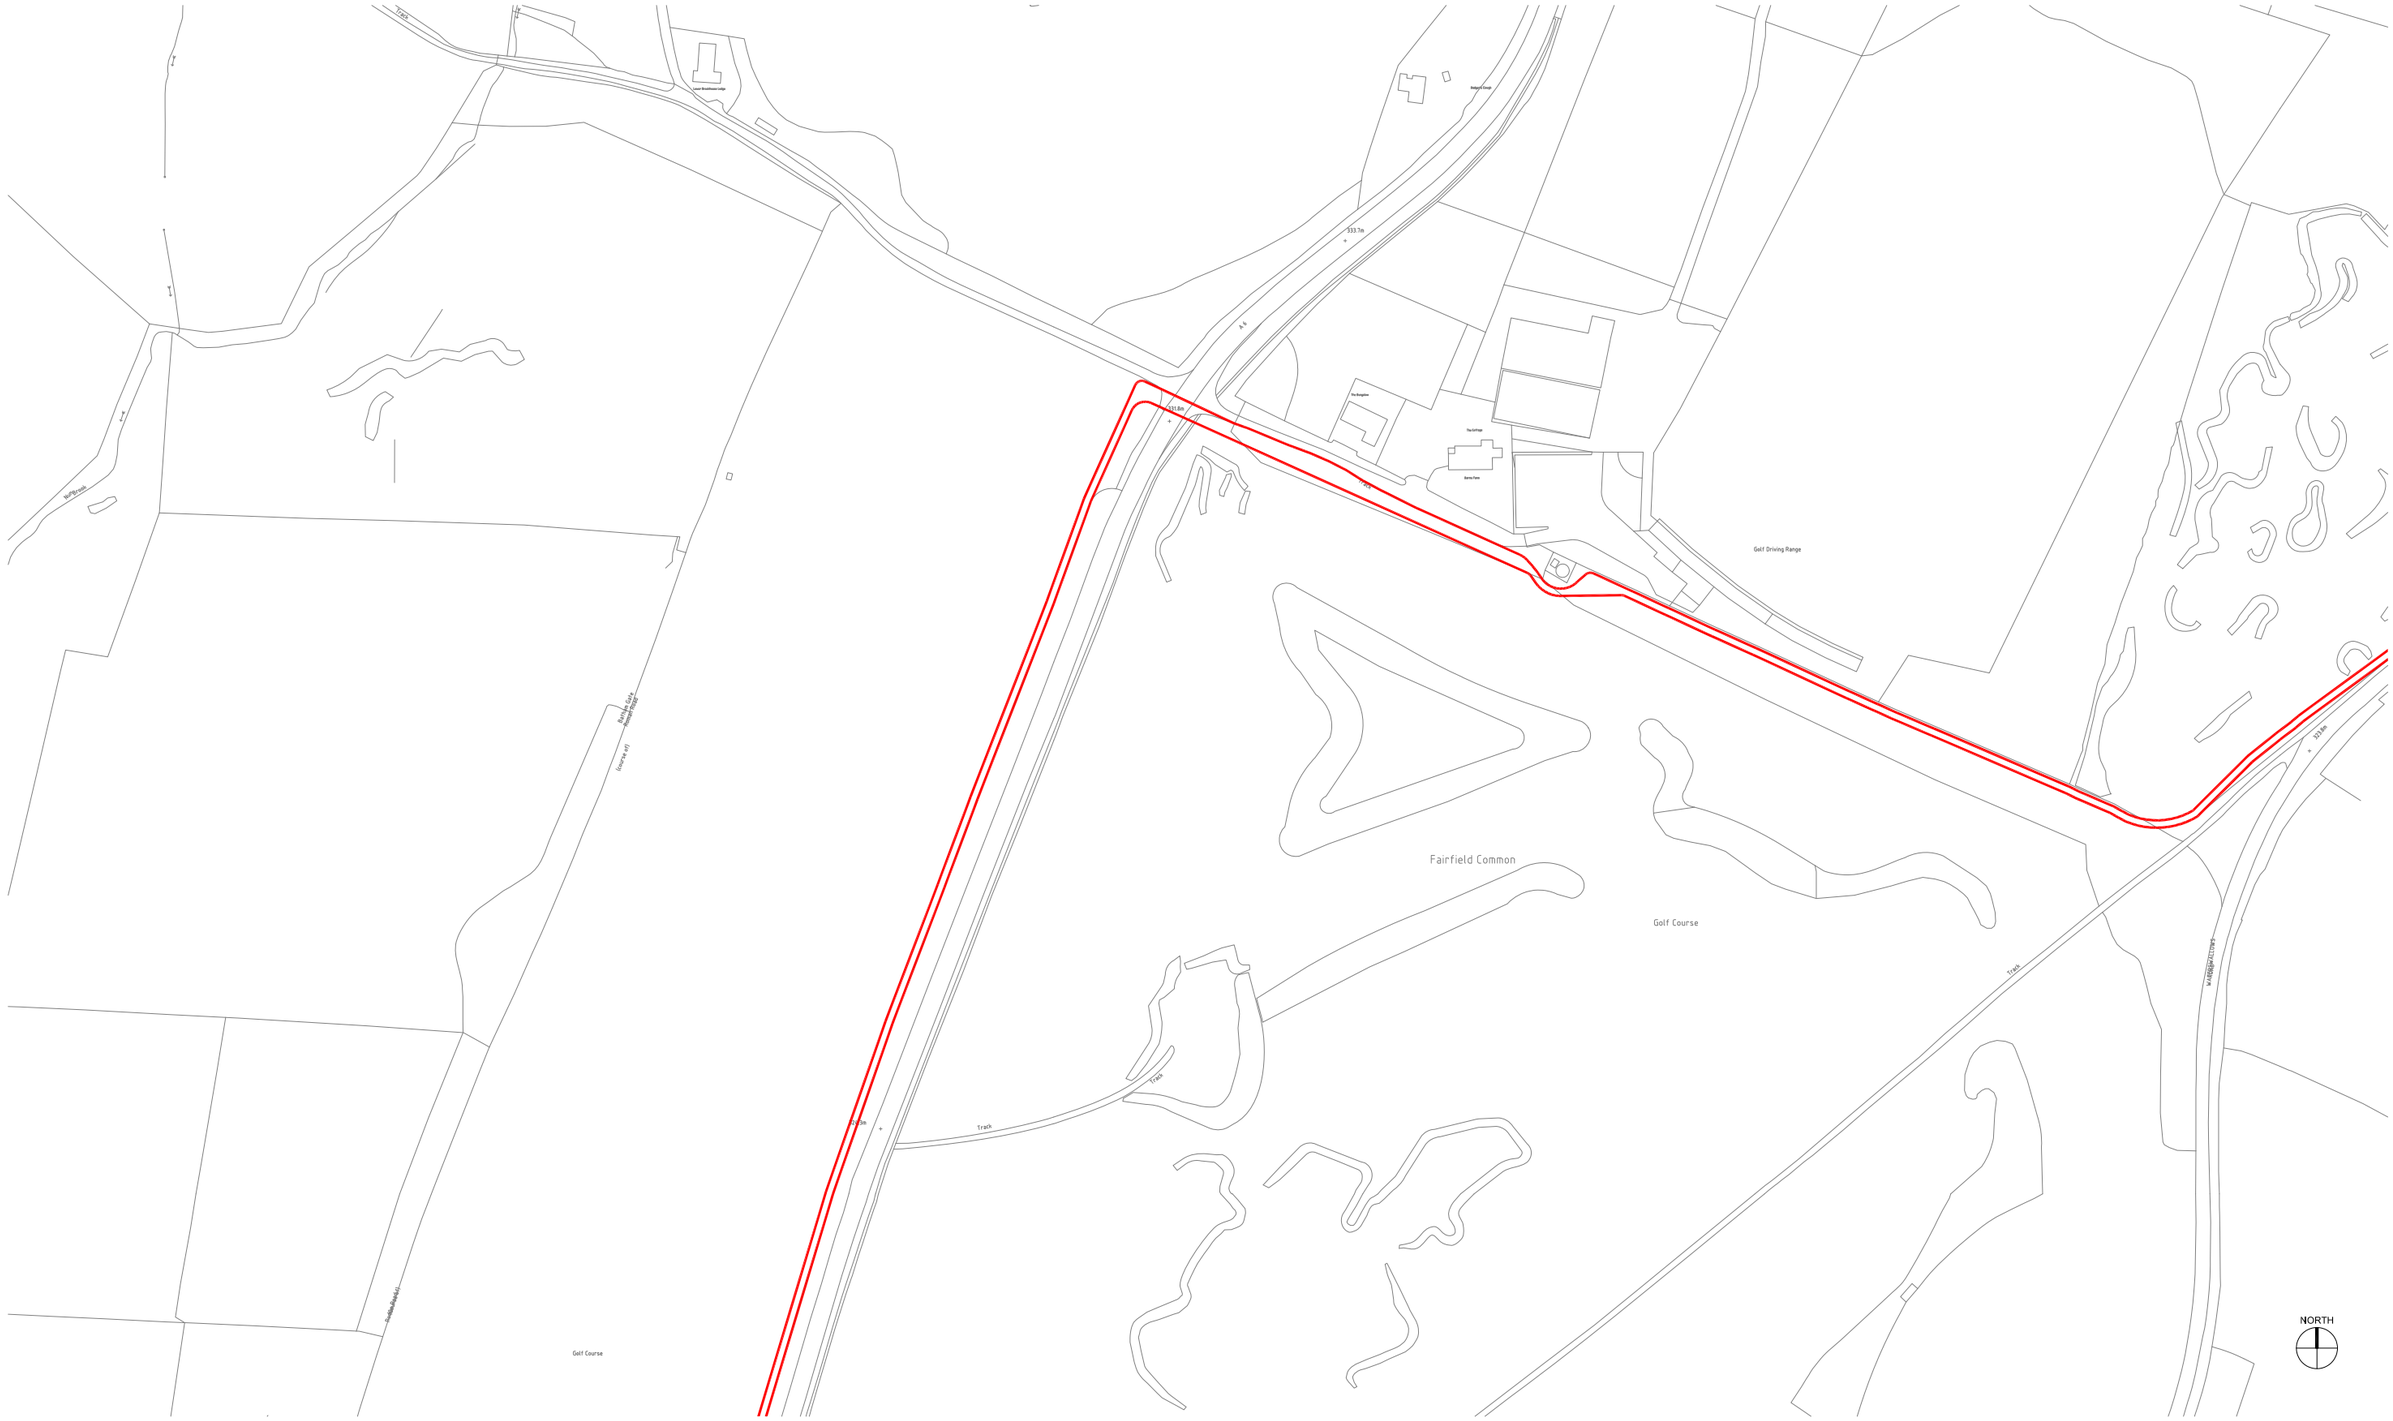

Cass associates
architecture
masterplanning
planning
landscape
ecology

Studio 104 The Tea Factory
82 Wood Street
Liverpool L1 4DQ
T +44 (0)151 707 0110
F +44 (0)151 707 0332
E al@cassassociates.co.uk
W cassassociates.co.uk

drawing title
PAB PLAN PIPELINE ROUTE VIA HOGSHAW - Sheet 3

client
Nestle Waters, Buxton

project
Land at Waterswallows Lane

scale @ A3 1:2500

date 08/02/11

drn SW chk'd GT

1069-29
D

CAD FILE NAME:- \\Server\Arch\Data\Drawings\1069\26 PAB Plan Pipeline Route via Hogshaw.dwg

© This drawing is the property of Cass Associates and the information can only be reproduced with their prior permission

Original paper size (A3) 297x420mm