17 FEB 2011

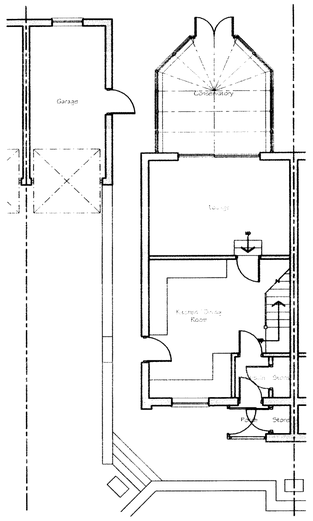

Existing Ground Floor Plan

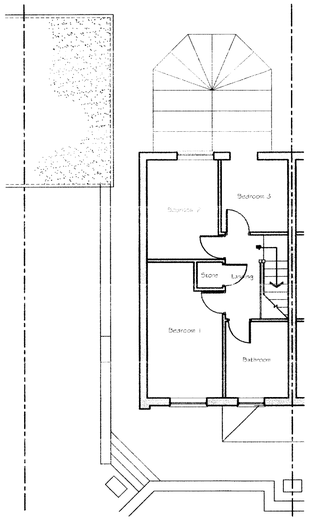

Existing First Floor Plan



Existing Front Elevation



Proposed Front Elevation

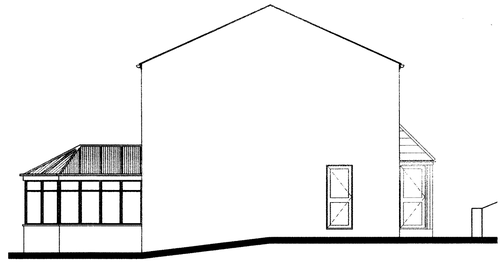

Exisitng Side Elevation

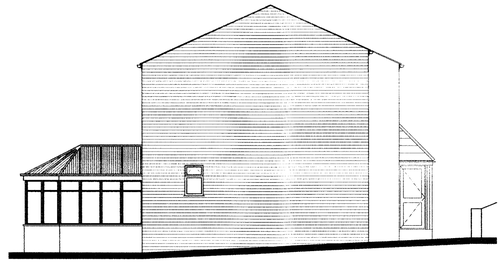

Proposed Side Elevation



Existing Rear Elevation



Proposed Rear Elevation

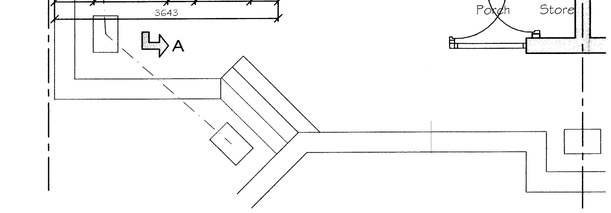

Proposed Ground Floor Plan

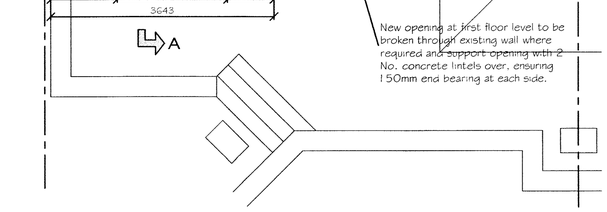

Proposed First Floor Plan

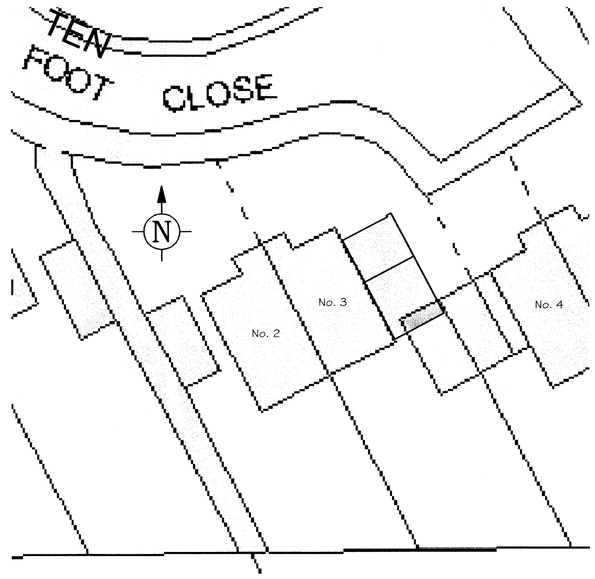

Block Plan (1:200)

Rev	Date	Description	Drawn

Client
Mr & Mrs Goddard
3 Ten Foot Close
Glossop

Project
Proposed Two Storey Extension

Drawing Title
Existing & Proposed
Plans & Elevations

Drawn D.Lewis | Scale 1:50 & 1:100 | Date 10.01.11

Drawing No. SG01-01 | Revision. | A1