
PLAN VIEW OF PROPERTY & PROPOSED CONSERVATORY AT

158 HIGH HILL RD.
NEW MILLS
SK22 4HQ

SCALE 1:100
AT A4

EXISTING

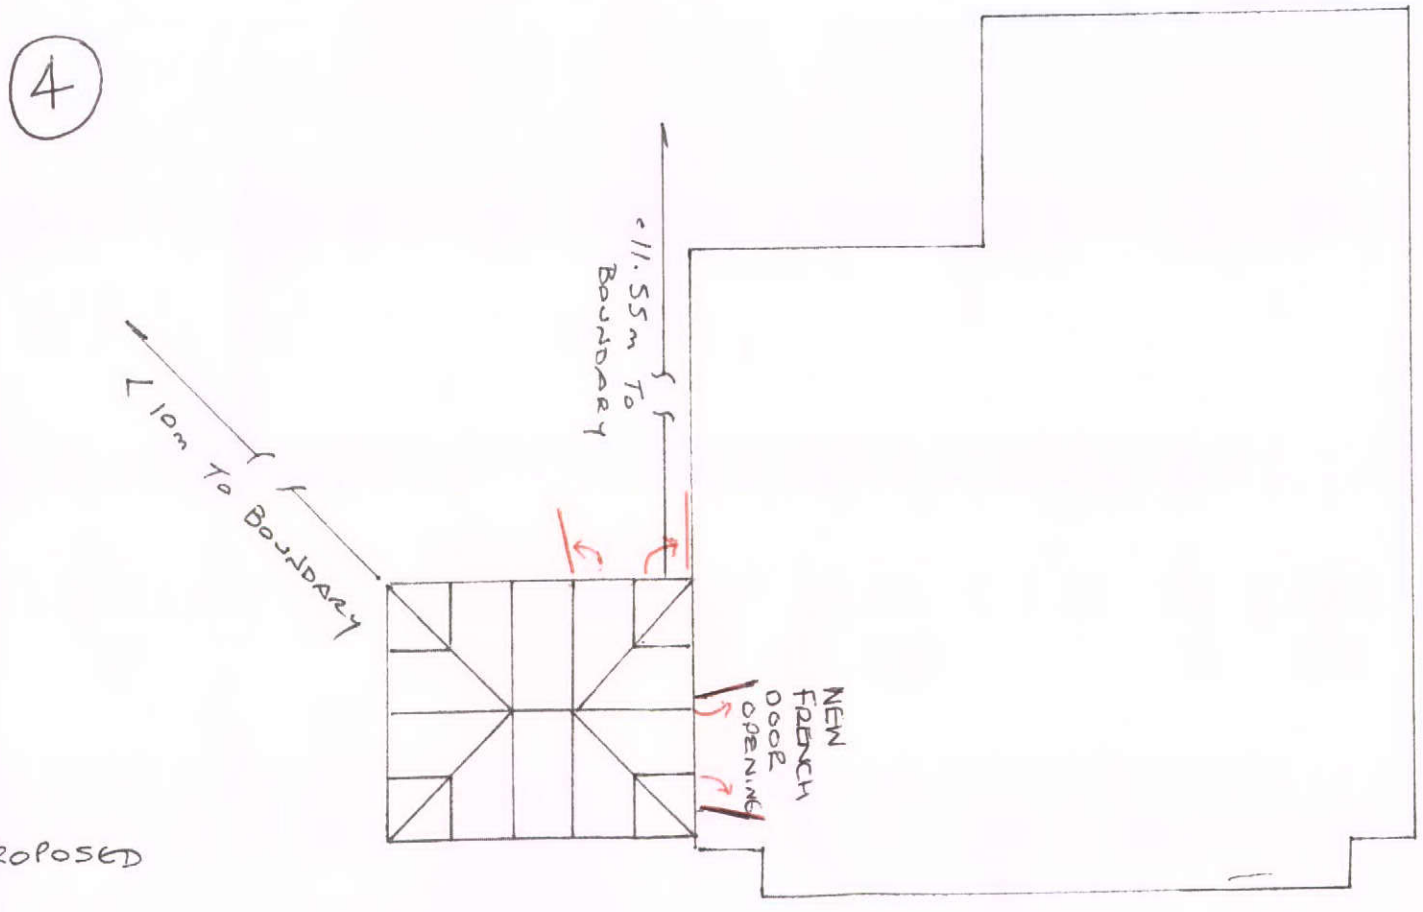

PROPOSED