HPK/2011/0020

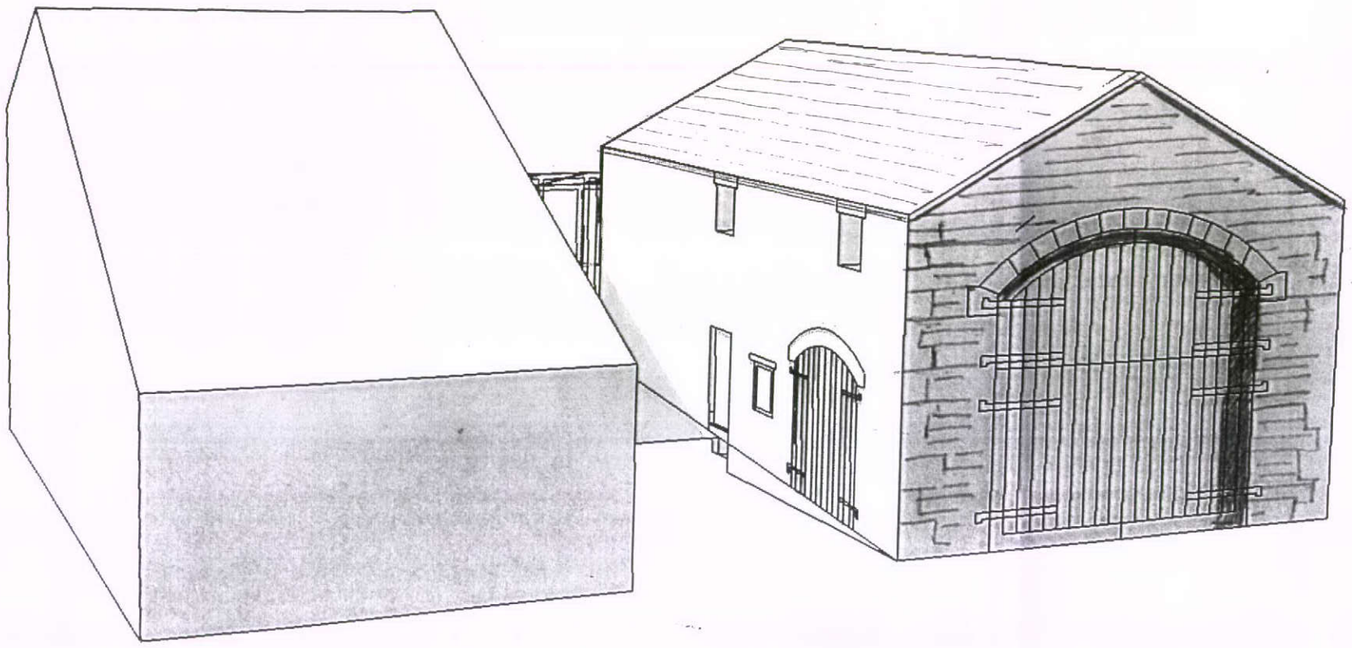

HIGH PEAK BOROUGH COUNCIL
CLOSED SITE
RECEIVED
3[illegible] 2011
FILE REF
REPLY REQUIRED

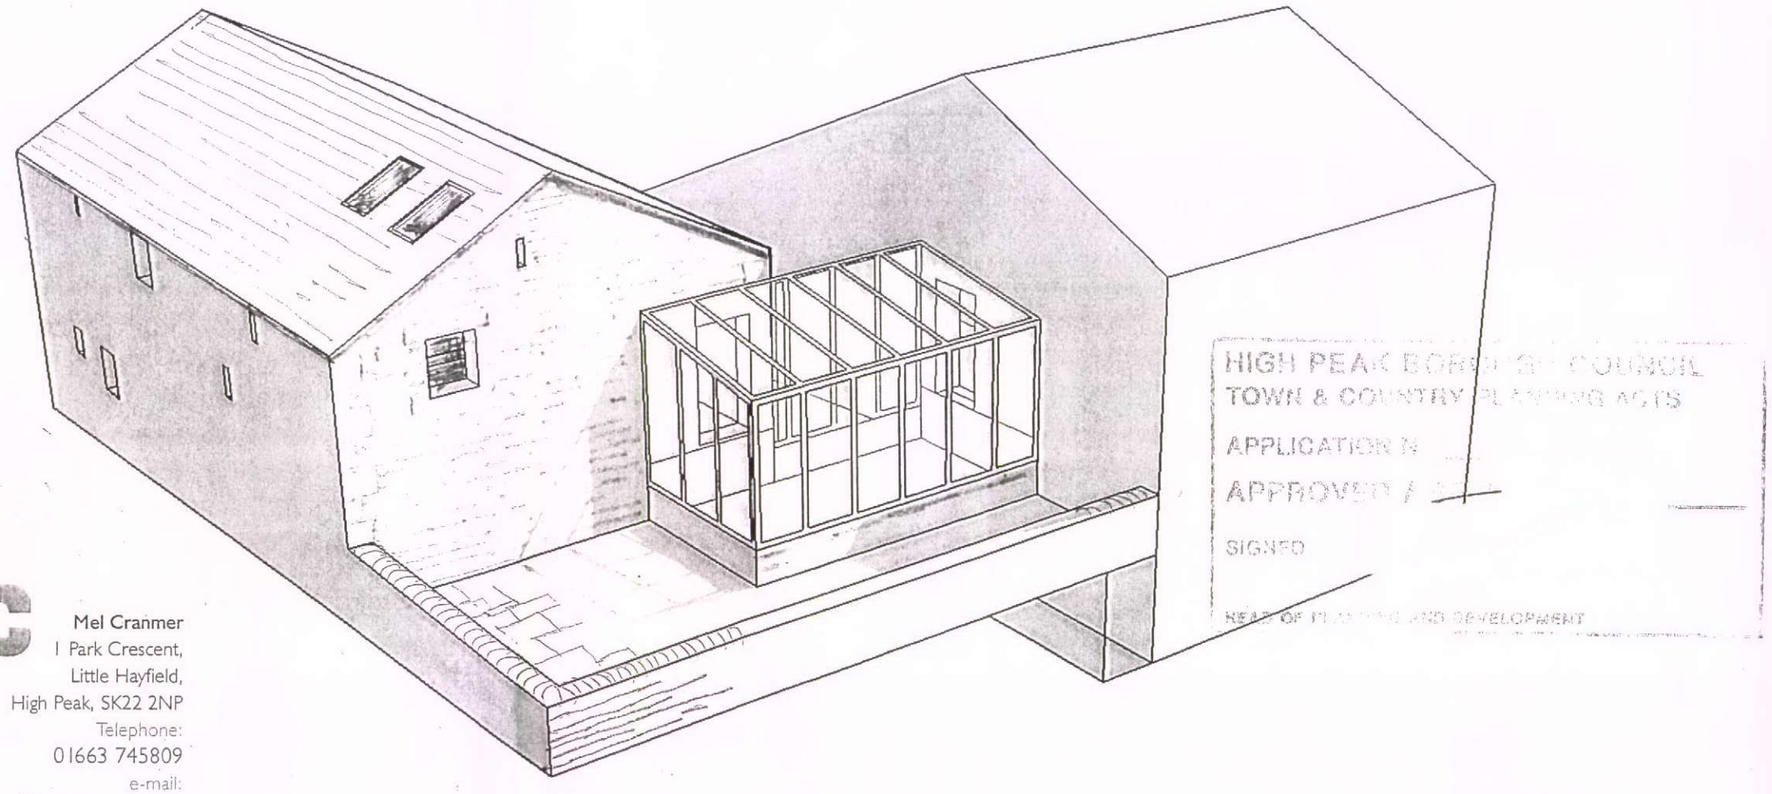

HIGH PEAK BOROUGH COUNCIL
TOWN & COUNTRY PLANNING ACTS
APPLICATION N
APPROVED /
SIGNED
HEAD OF PLANNING AND DEVELOPMENT

BARN CONVERSION
LOWER HOUSE FARM, DOLLY LANE
BUXWORTH, SK 23 7QH.
**PROPOSED** SKETCH DRAWING
NOT TO SCALE
DWG No. 08.12/12/07 A

Mel Cranmer
1 Park Crescent,
Little Hayfield,
High Peak, SK22 2NP
Telephone:
01663 745809
e-mail:
mel_cranmer@btinternet.com