HPK/2011/0020

HIGH PEAK BOROUGH COUNCIL
GLOSSOP SITE
RECEIVED
31 JAN 2011
FILE REF
REPLY REQUIRED

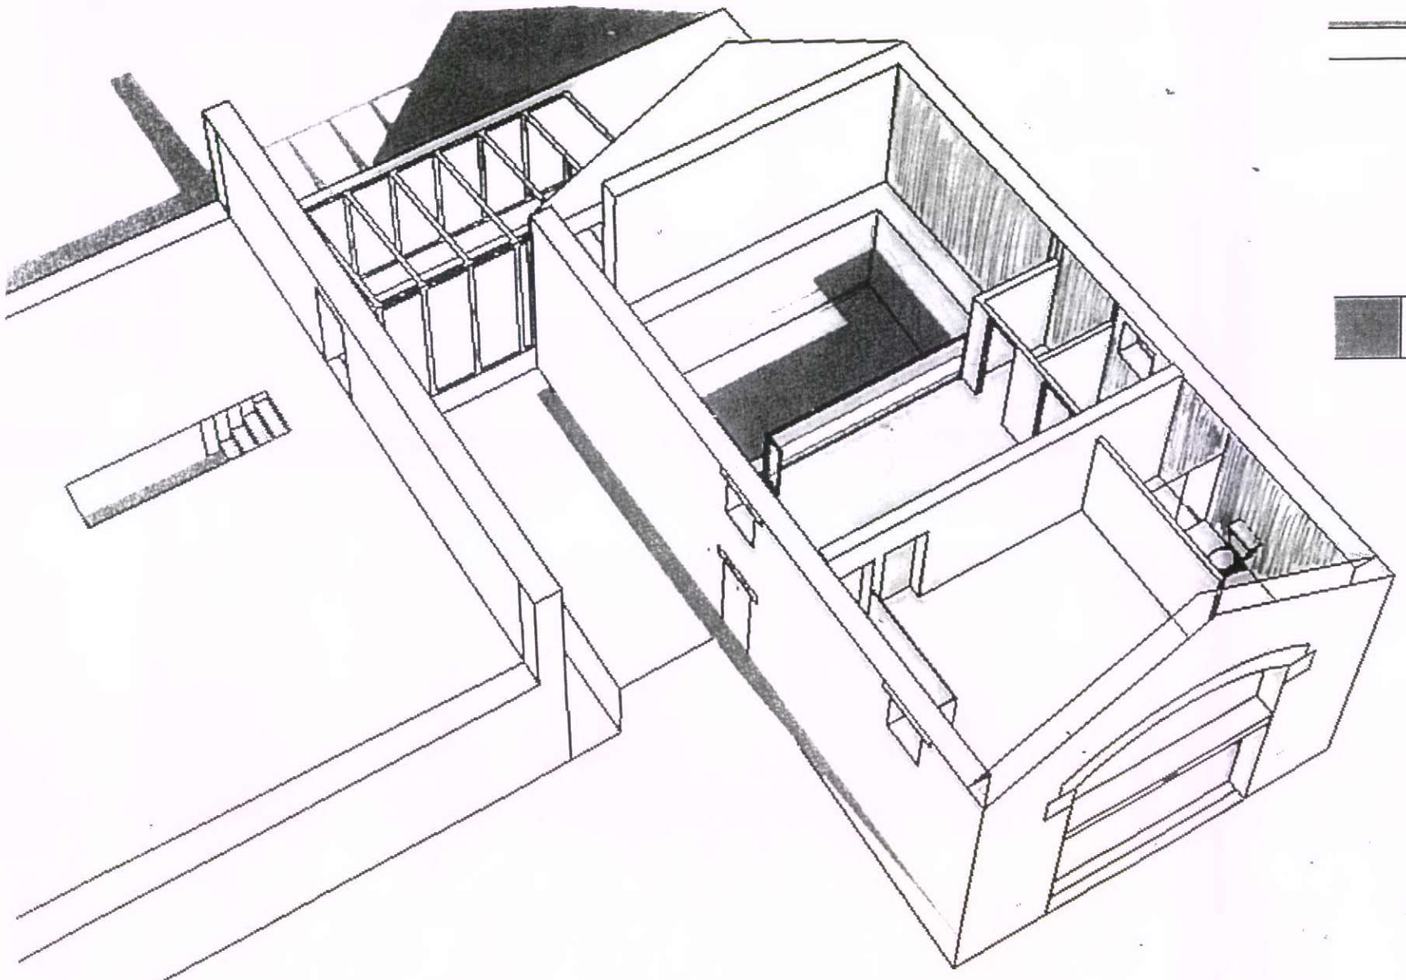

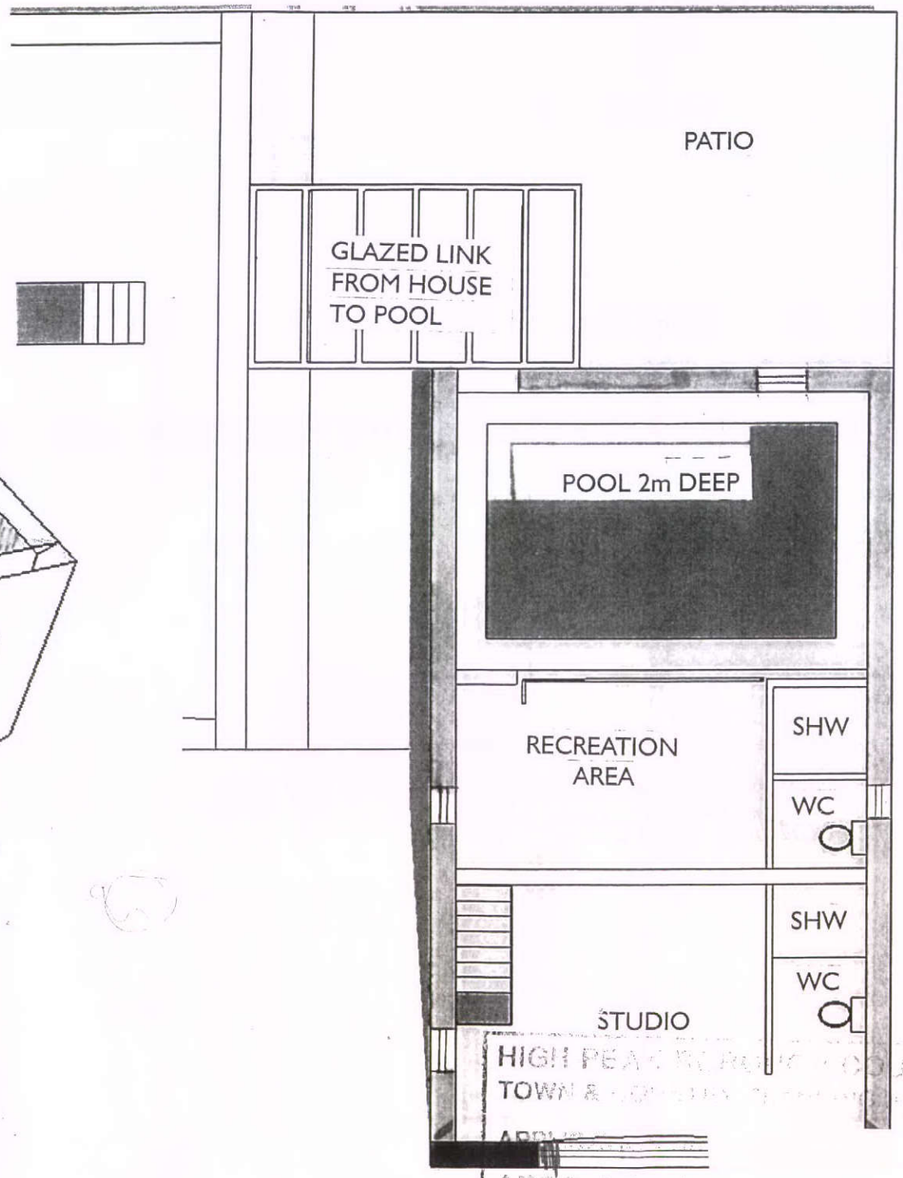


HIGH PEAK BOROUGH COUNCIL
TOWN & COUNTRY PLANNING ACTS
APPLICATION NO.
SIGNED
FOR DIRECTOR OF REGENERATION & DEVELOPMENT

BARN CONVERSION
LOWER HOUSE FARM, DOLLY LANE
BUXWORTH, SK 23 7QH.
PLANS AS **PROPOSED**
SCALE 1.100
**FIRST** FLOOR
DWG No. 04.12/12/07 A

Mel Cranmer
1 Park Crescent,
Little Hayfield,
High Peak, SK22 2NP
Telephone:
01663 745809
e-mail:
mel_cranmer@btinternet.com