HPK/2011/0020

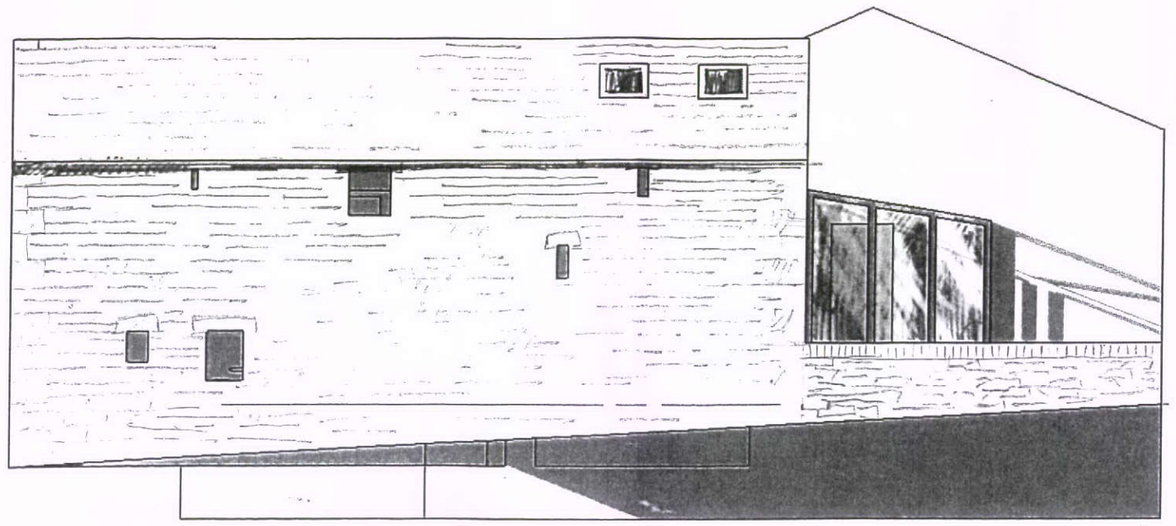

EAST ELEVATION

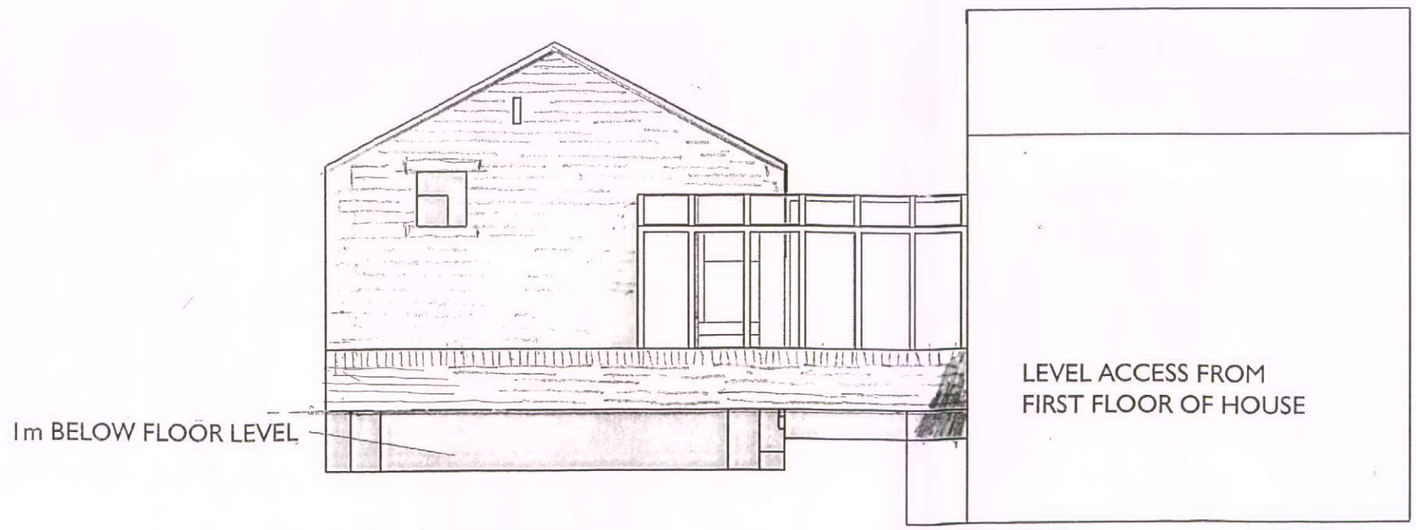

NORTH ELEVATION

HIGH PEAK BOROUGH COUNCIL
GLOSSOP SITE
RECEIVED
31 2011
FILE REF
REPLY REQUIRED

HIGH PEAK BOROUGH COUNCIL
TOWN & COUNTRY PLANNING ACTS
APPLICATION
APPROVAL
SIGN
SEAL OF PLANNING AND DEVELOPMENT

Mel Cranmer
1 Park Crescent,
Little Hayfield,
High Peak, SK22 2NP
Telephone:
01663 745809
e-mail:
mel_cranmer@btinternet.com

BARN CONVERSION
LOWER HOUSE FARM, DOLLY LANE
BUXWORTH, SK 23 7QH.
PROPOSED
SCALE 1.100
DWG No. 05.12/12/07 A