NOTES
The Contractor is to check all dimensions and conditions on site
before commencing. Do not scale from this drawing.
This drawing remains the copyright of POZZONI LLP.

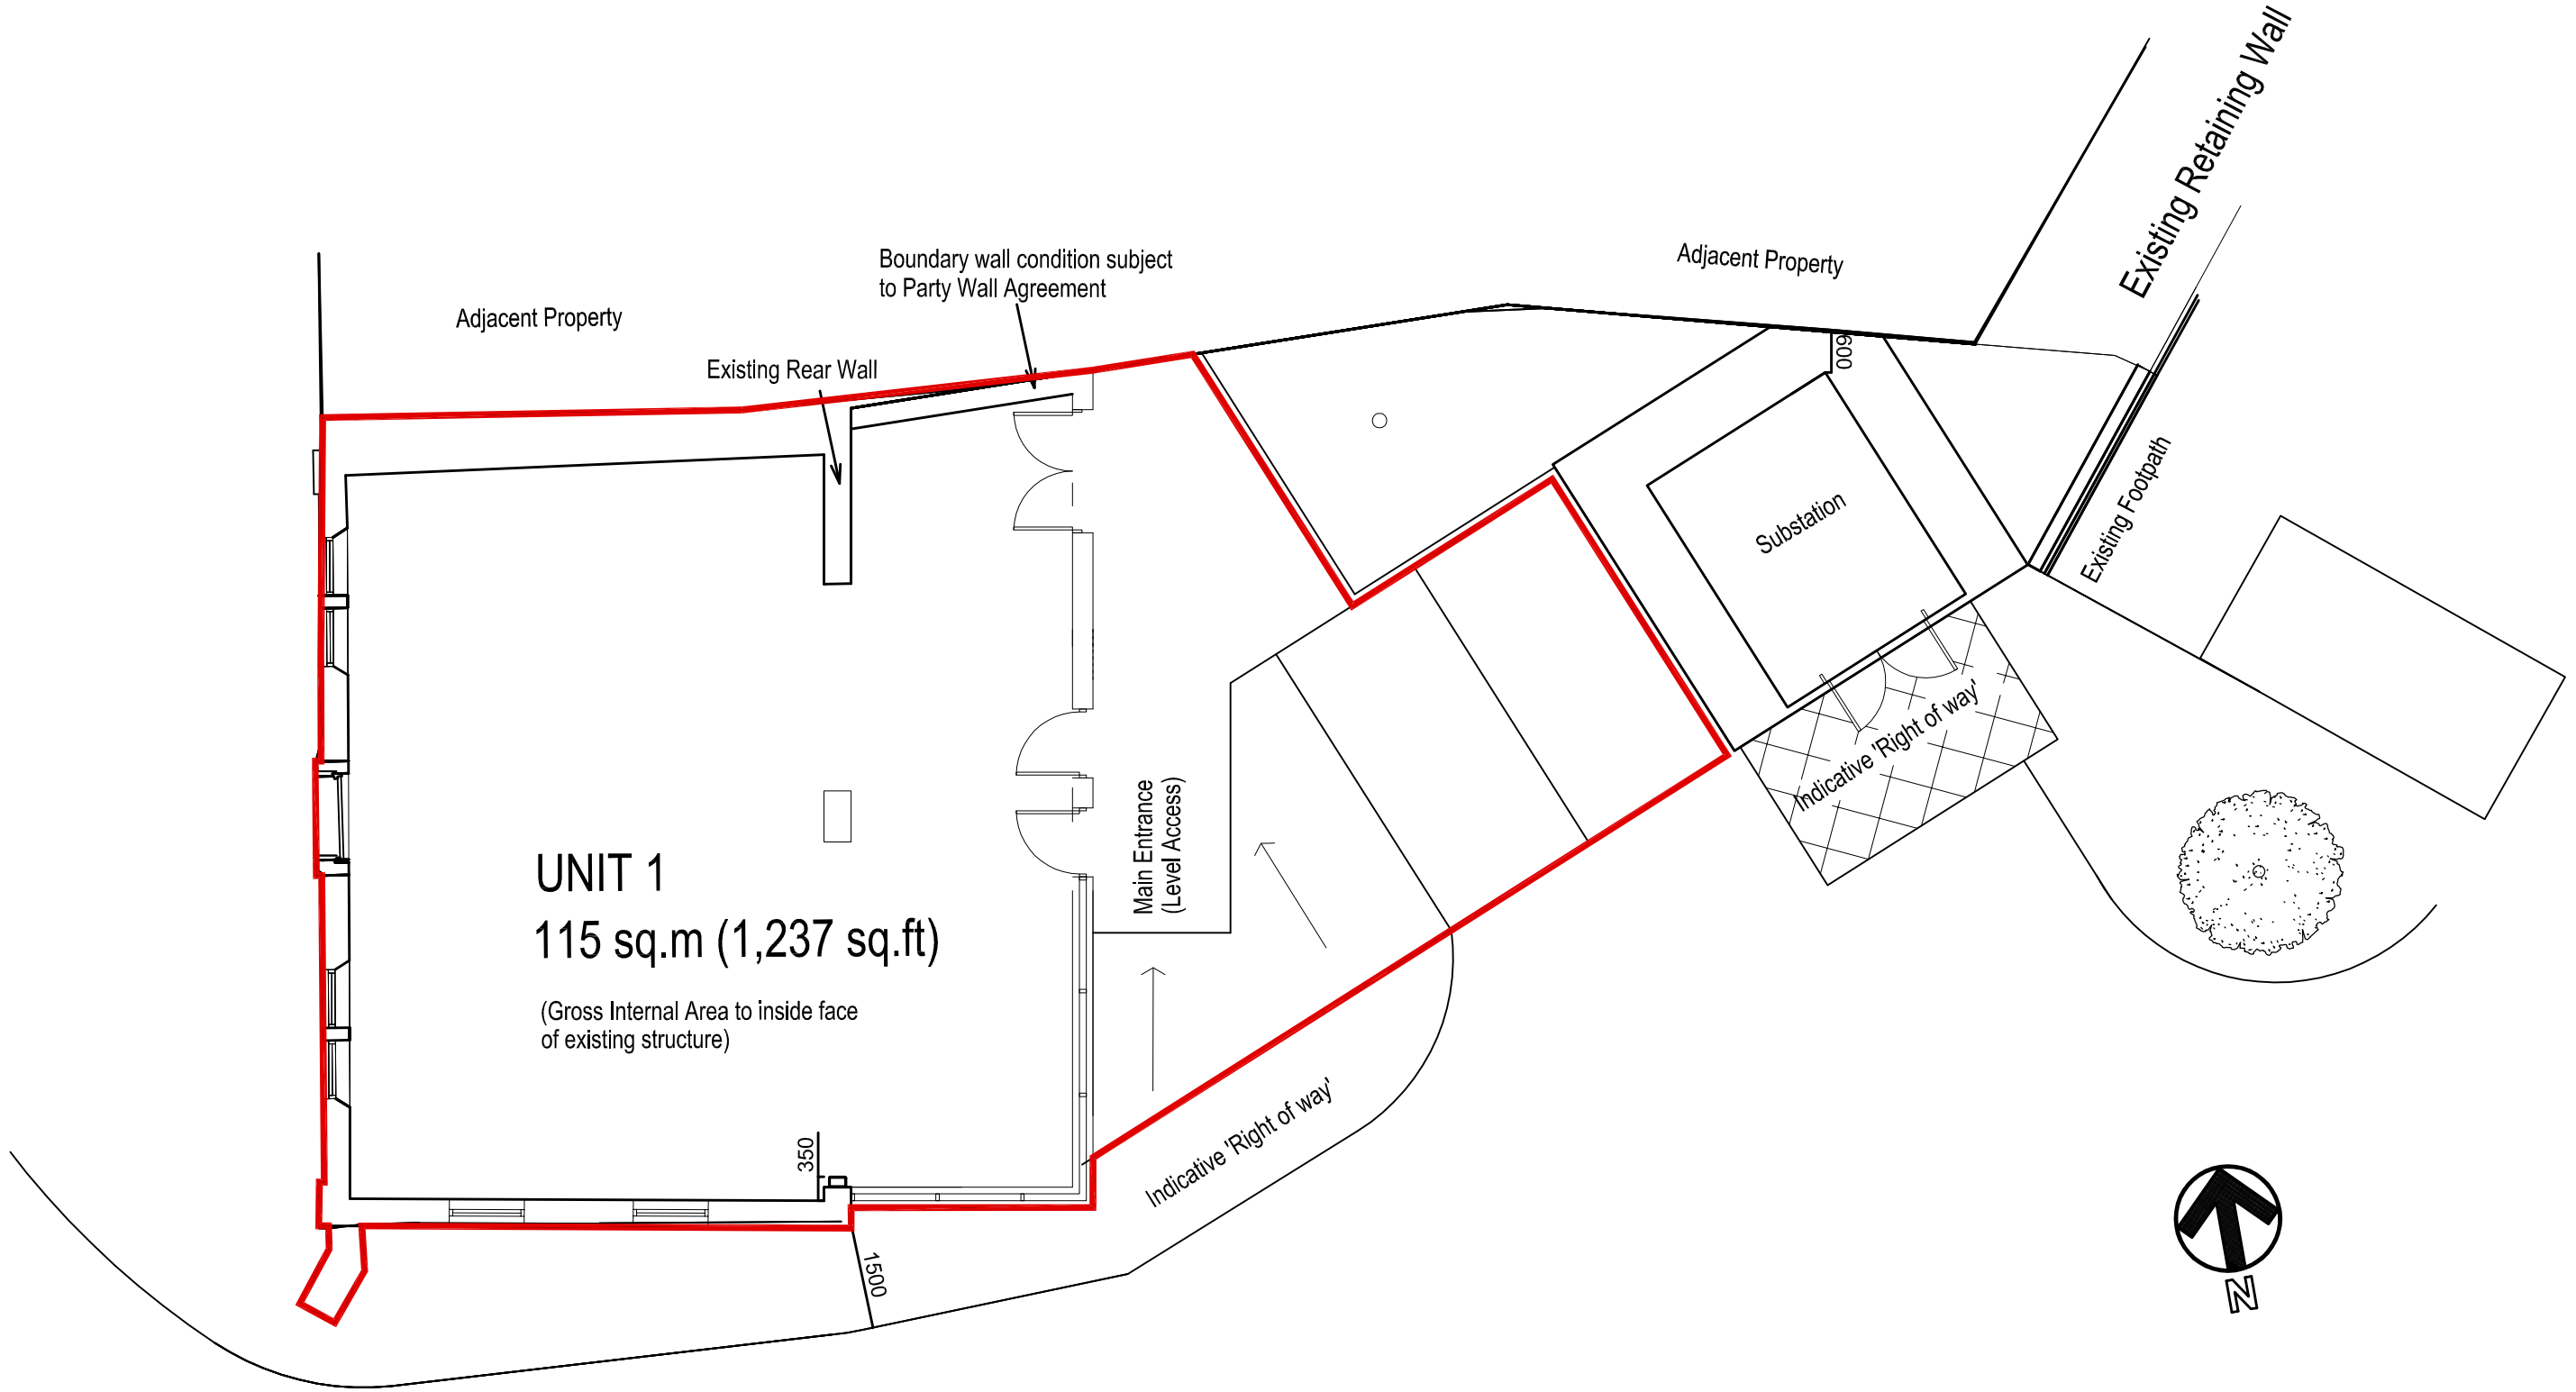

- [ ] Feasibility
- [x] Design
- [ ] Tender
- [ ] Contract
- [ ] Construction
- [ ] As Built

Scale	100	@ A3
Sheet	SPM	
Checked	TW	
Issue Date	26.01.11	Rev
Drg. No.	2952 2110	

Client: Peveril Securities Ltd.

Job: HowardTownMill–Unit 1

Drawing: Plot/Floor Plan

Rev	Description	By	Date

POZZONI
T 0161 928 7848
F 0161 926 9428
E architects@pozzoni.co.uk
2 Woodville Road
Altrincham
WA14 2FH