
# EXISTING FIRST FLOOR PLAN
1:50

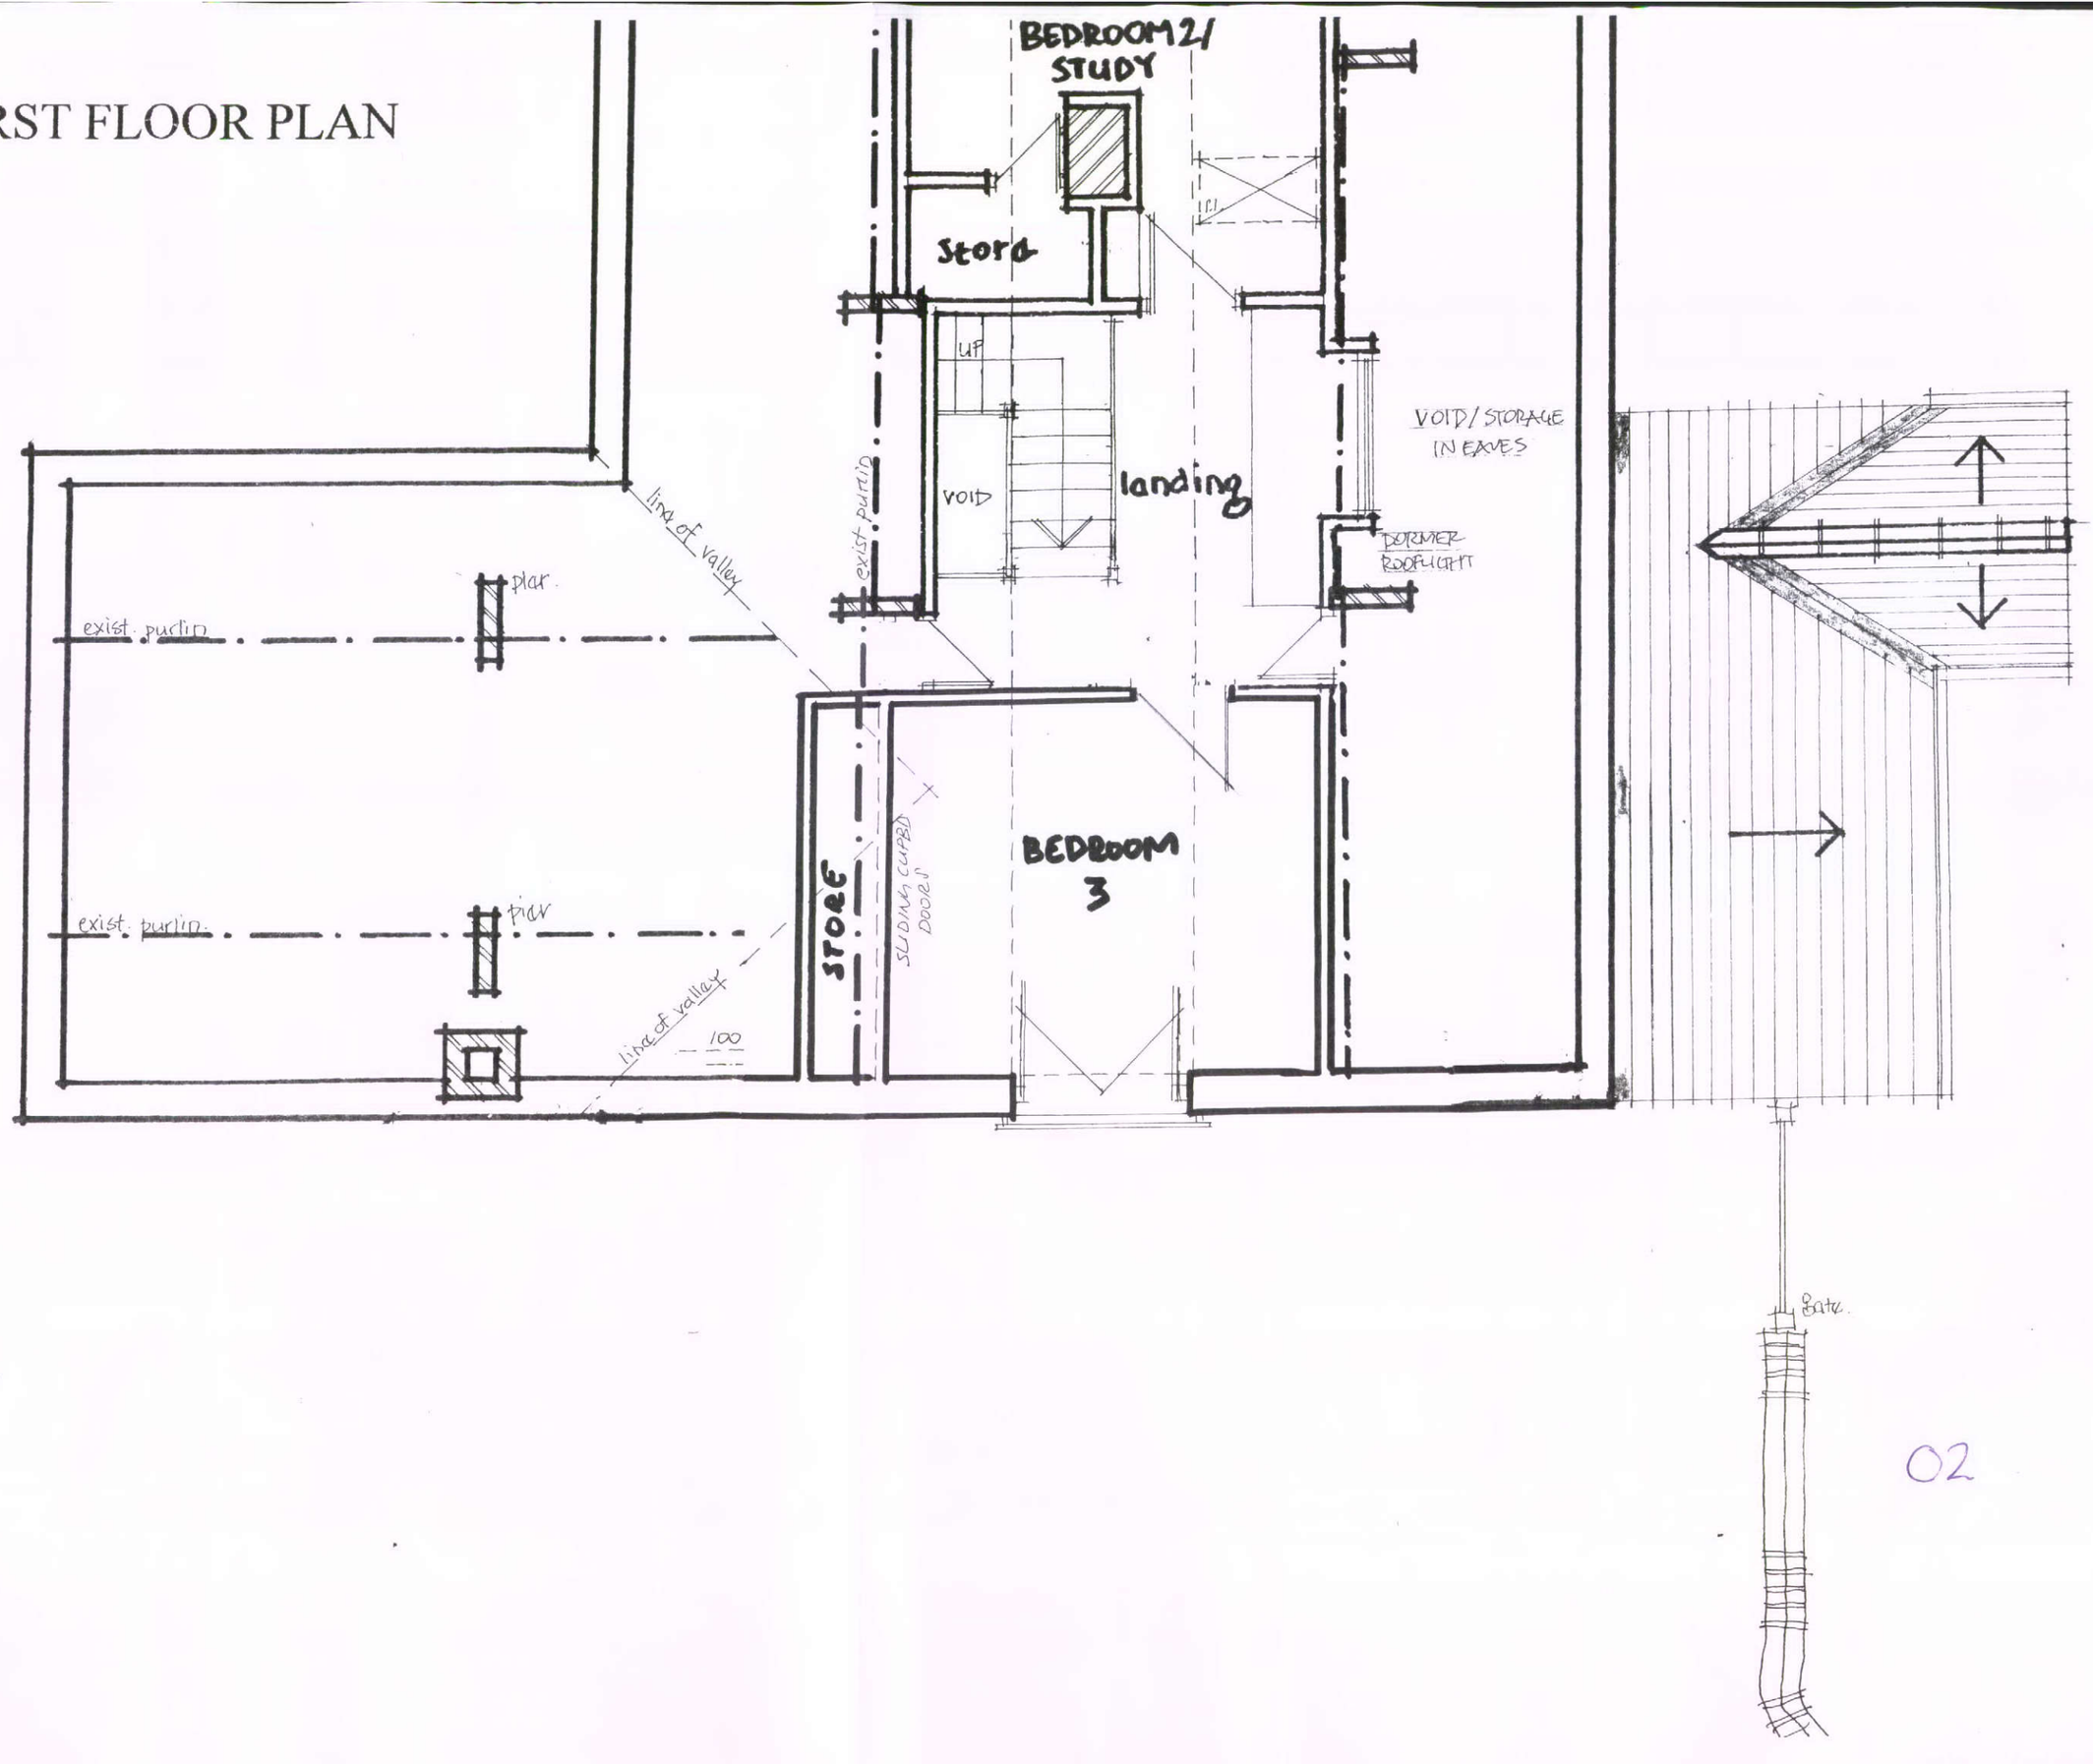


02