
XISTING GROUND FLOOR PLAN
50

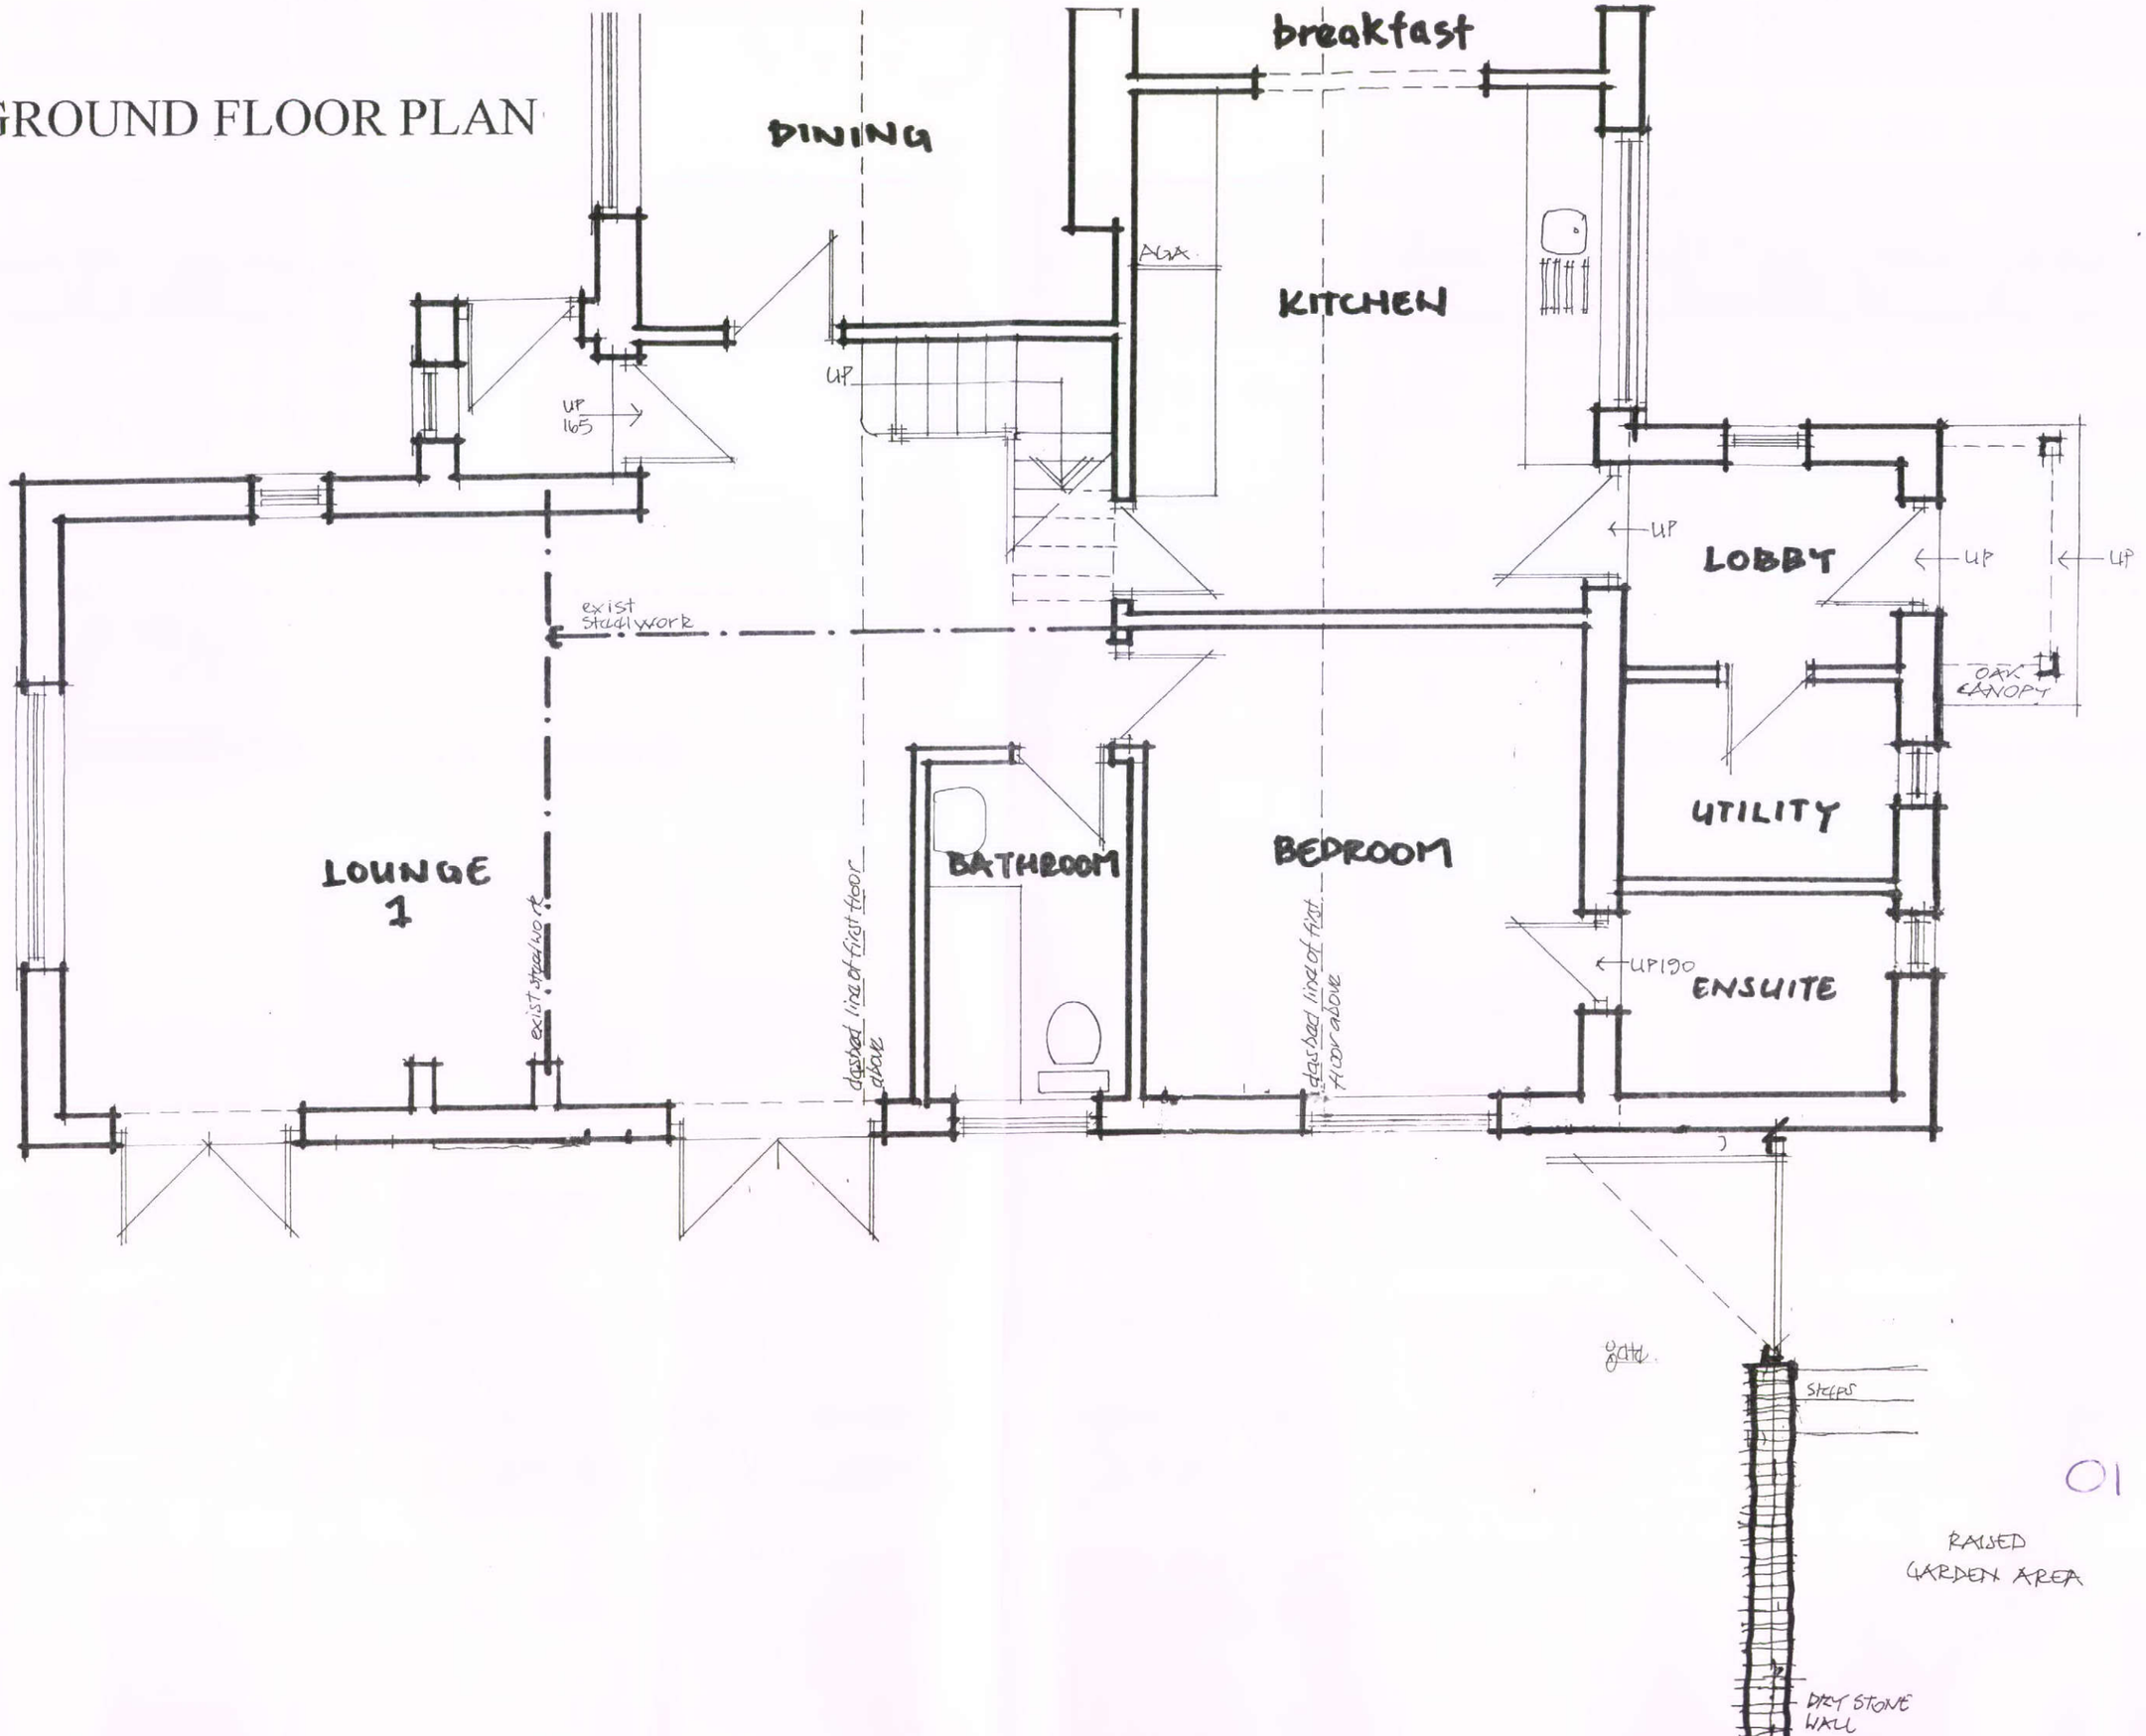

01