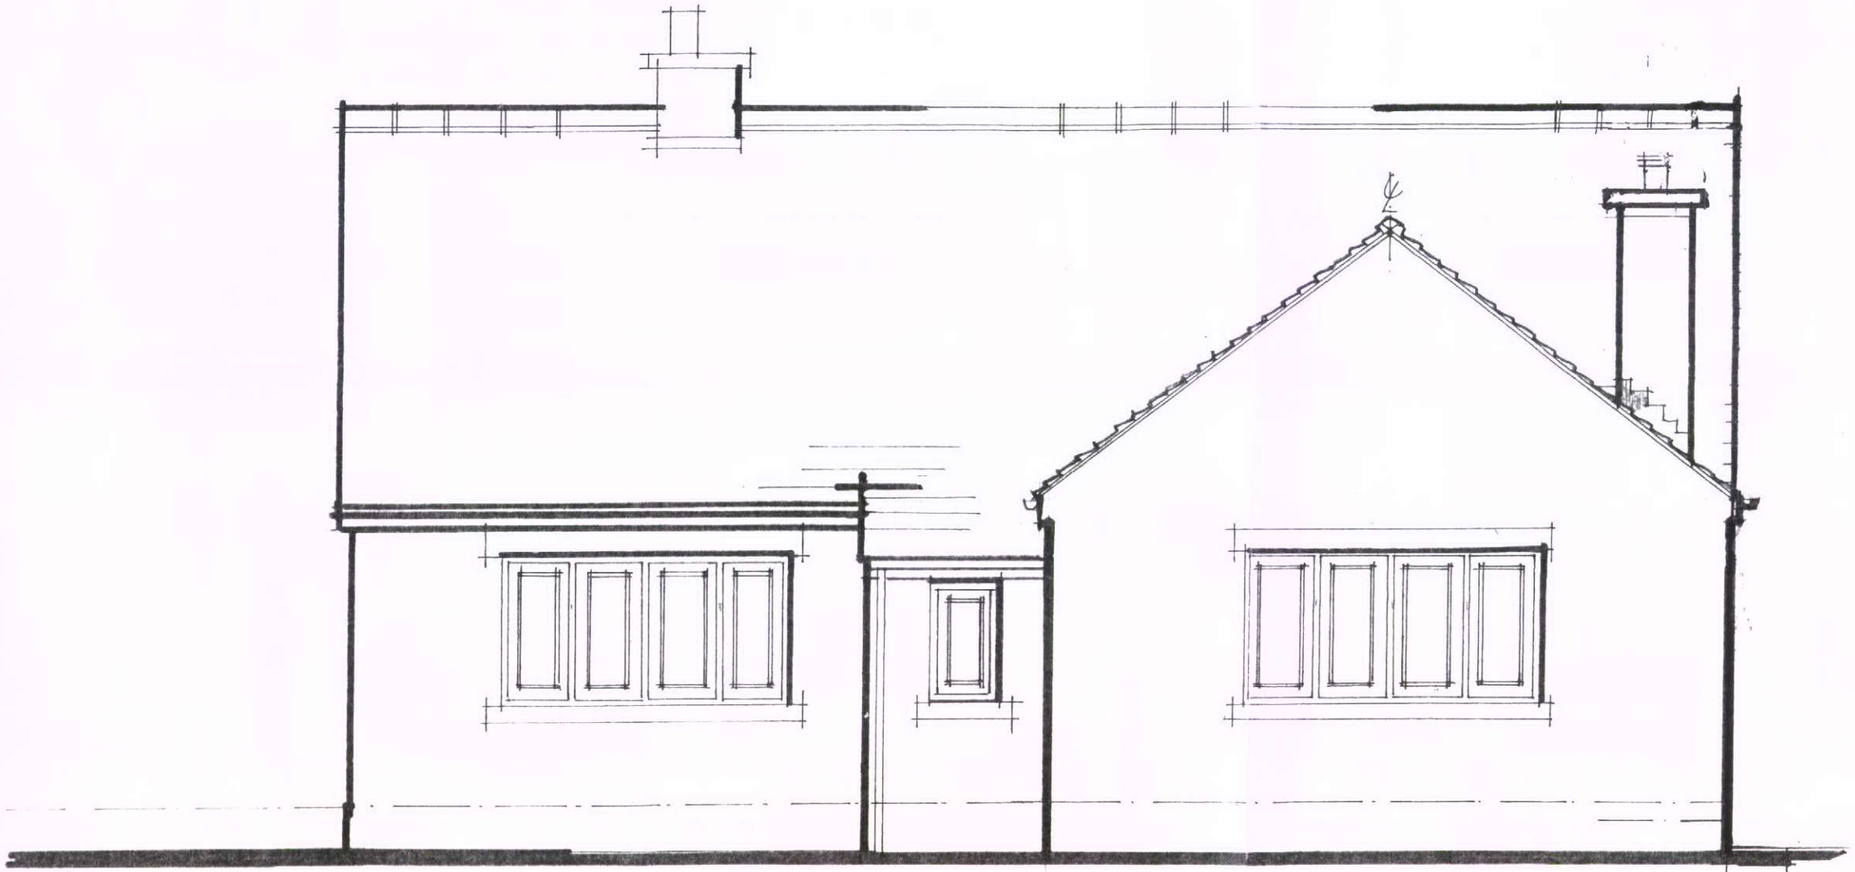


EXISTING REAR ELEVATION 1:50 REV A

REV A / JAN 2011 / DWGS UPDATED TO CLIENT COMMENTS.

05