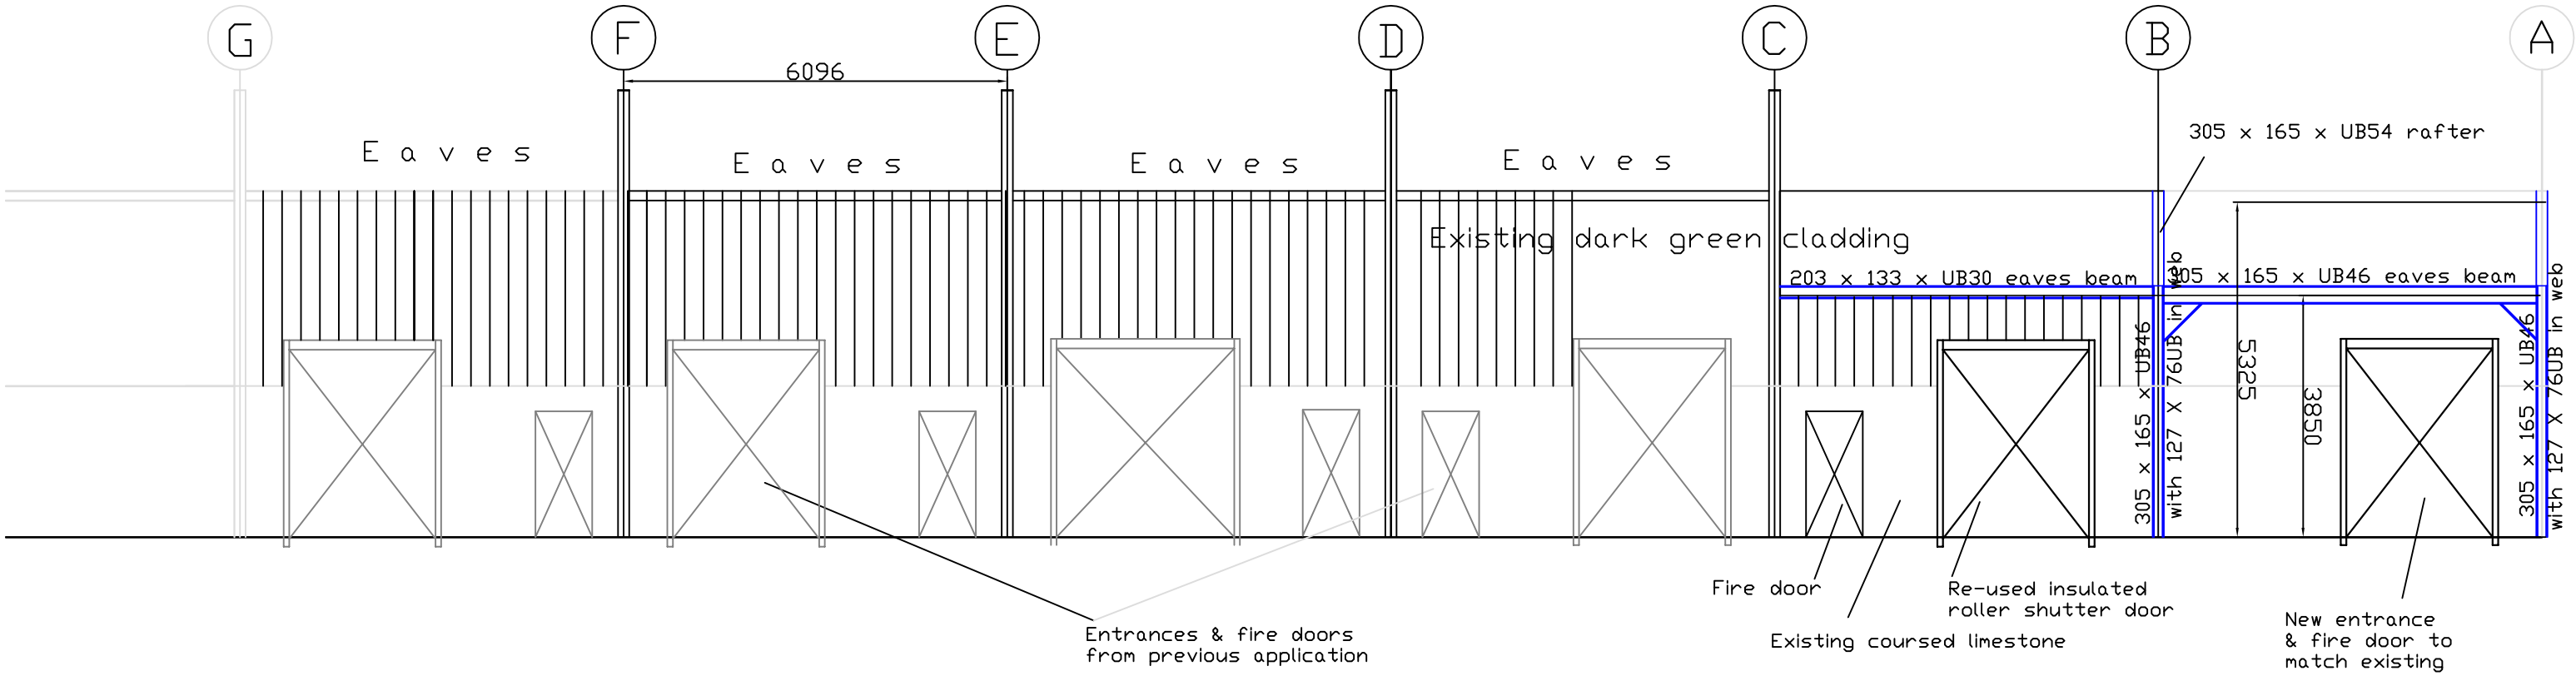

Part rear elevation-changes

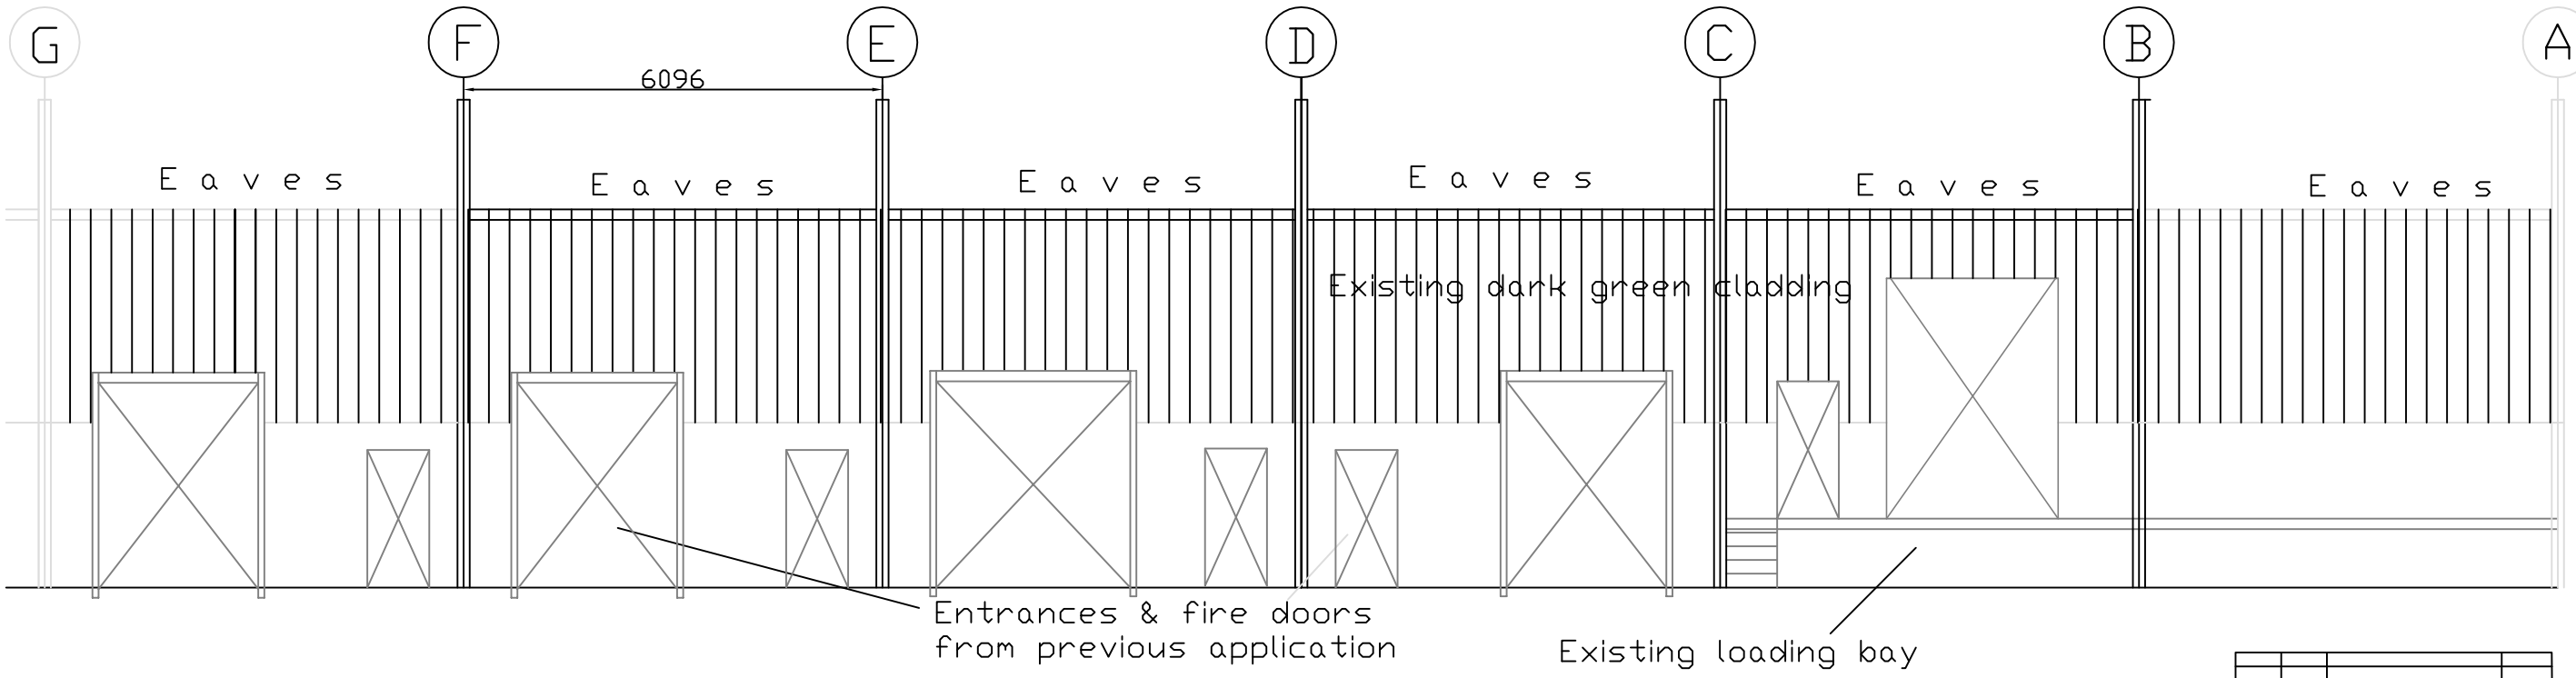

Part rear elevation at present

NOTES

This drawing to be read in conjunction with the Architect's drawing and H&H Building Solutions Ltd calculations

All welds by coded/certified welders

All steel to be free from rust and mill scale and shop primed with 2 coats rust inhibiting primer
Any scuffs or cuts to be rubbed back to a feather edge and patch painted on site after erection

Dimensions are for design only not construction
Contractor is to measure on site prior to any fabrication

All steel to be grade S275

Rev	Date		Initials

H&H Building Solutions Ltd 52 Tavern Rd Hadfield Derbyshire SK 13 2RB Tel/Fax 01457 860 549	CLIENT. Jungle Trade Supplies Ltd Unit 7 Staden Business Park Ashbourne Rd Buxton		TITLE. PLANING DRAWING UNIT 4 Existing & proposed rear elevation following division into additional separate office units from previous application
Date. DEC 10	Drawn JEH.	Scale 1:100 @A3	Drg No. HH/JTSInfil/DEC 10/005 REV.