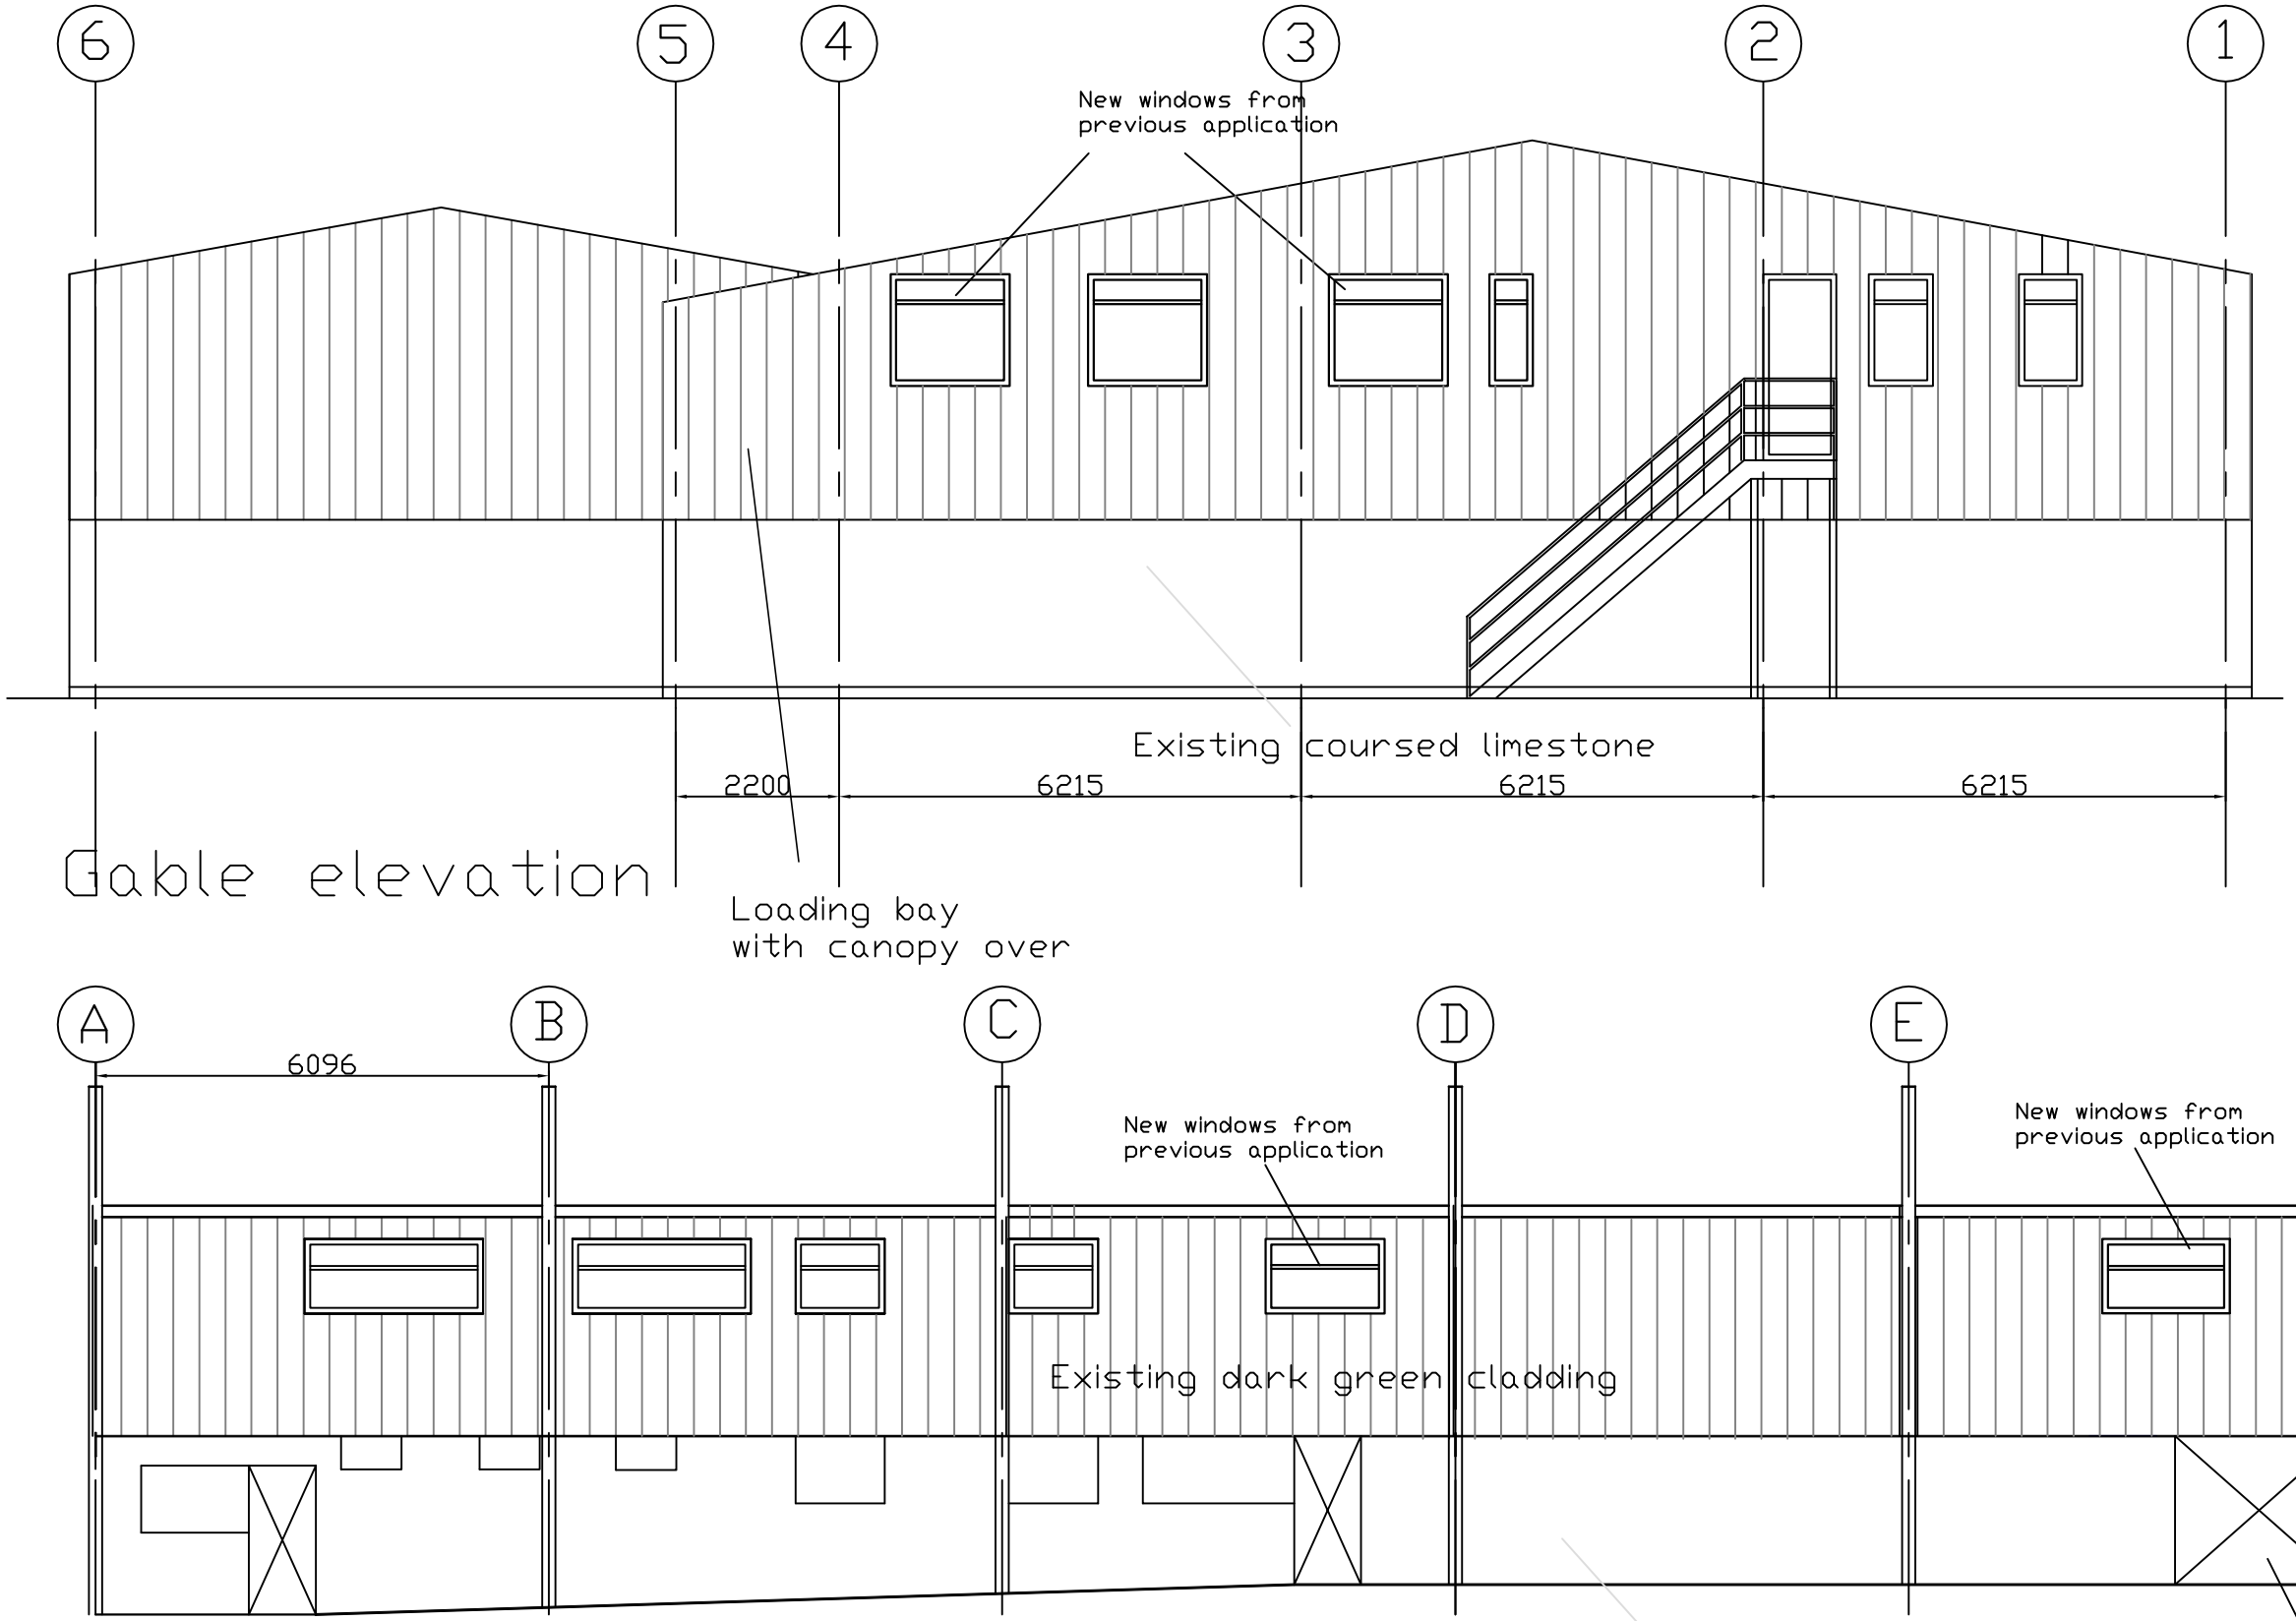

Gable elevation

Part front elevation

Rev	Date		Initials

H&H Building Solutions Ltd
52 Tavern Rd
Hadfield
Derbyshire SK 13 2RB
Tel/Fax 01457 860 549

CLIENT.
Jungle Trade Supplies Ltd
Unit 7 Staden Business Park
Ashbourne Rd
Buxton

TITLE. PLANING DRAWING

UNIT 4
Existing gable & front elevation following division into additional separate office units from previous application

Date. DEC 10

Drawn JEH.

Scale 1:100 @A3

Drg No. HH/JTSInfil/DEC 10/003

REV.