
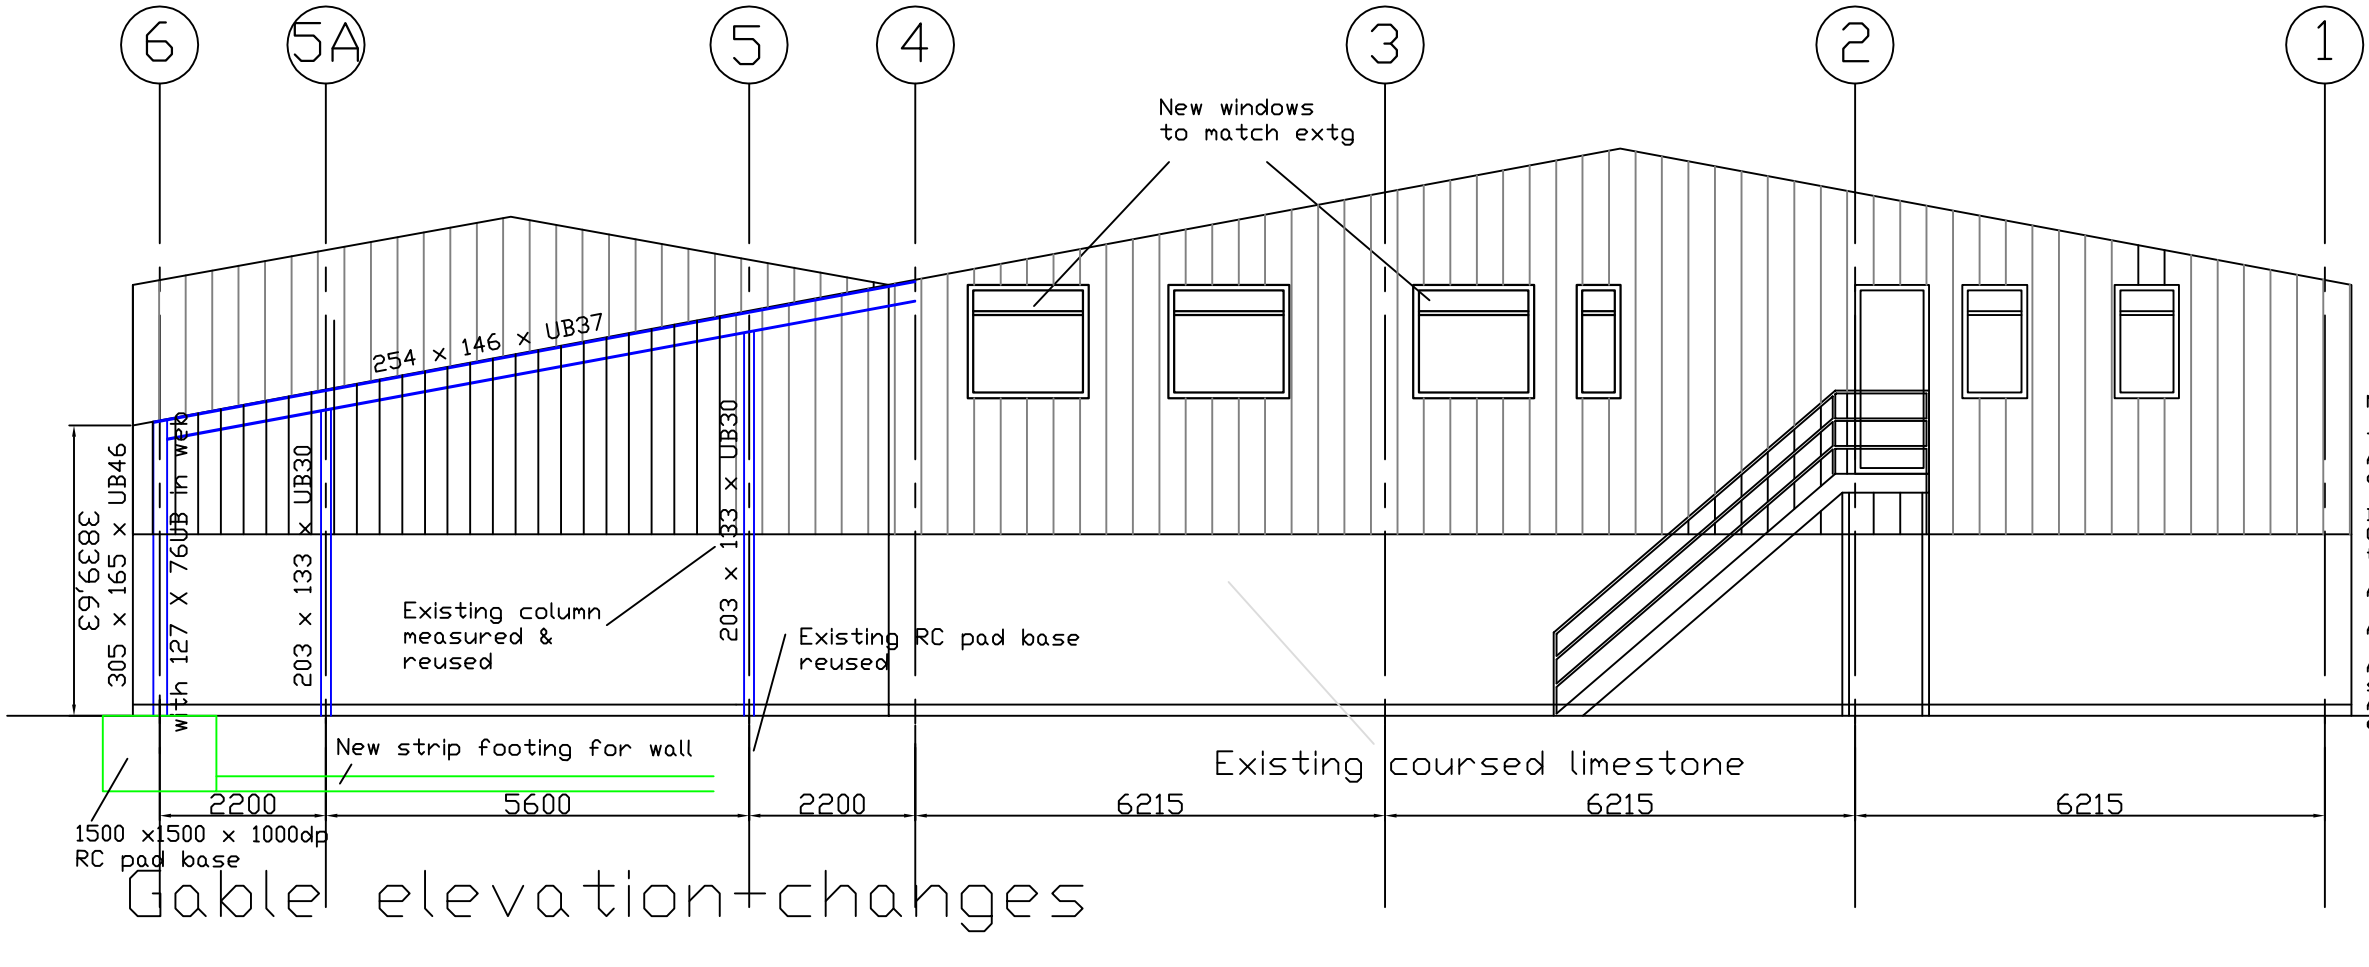


Gable elevation+changes

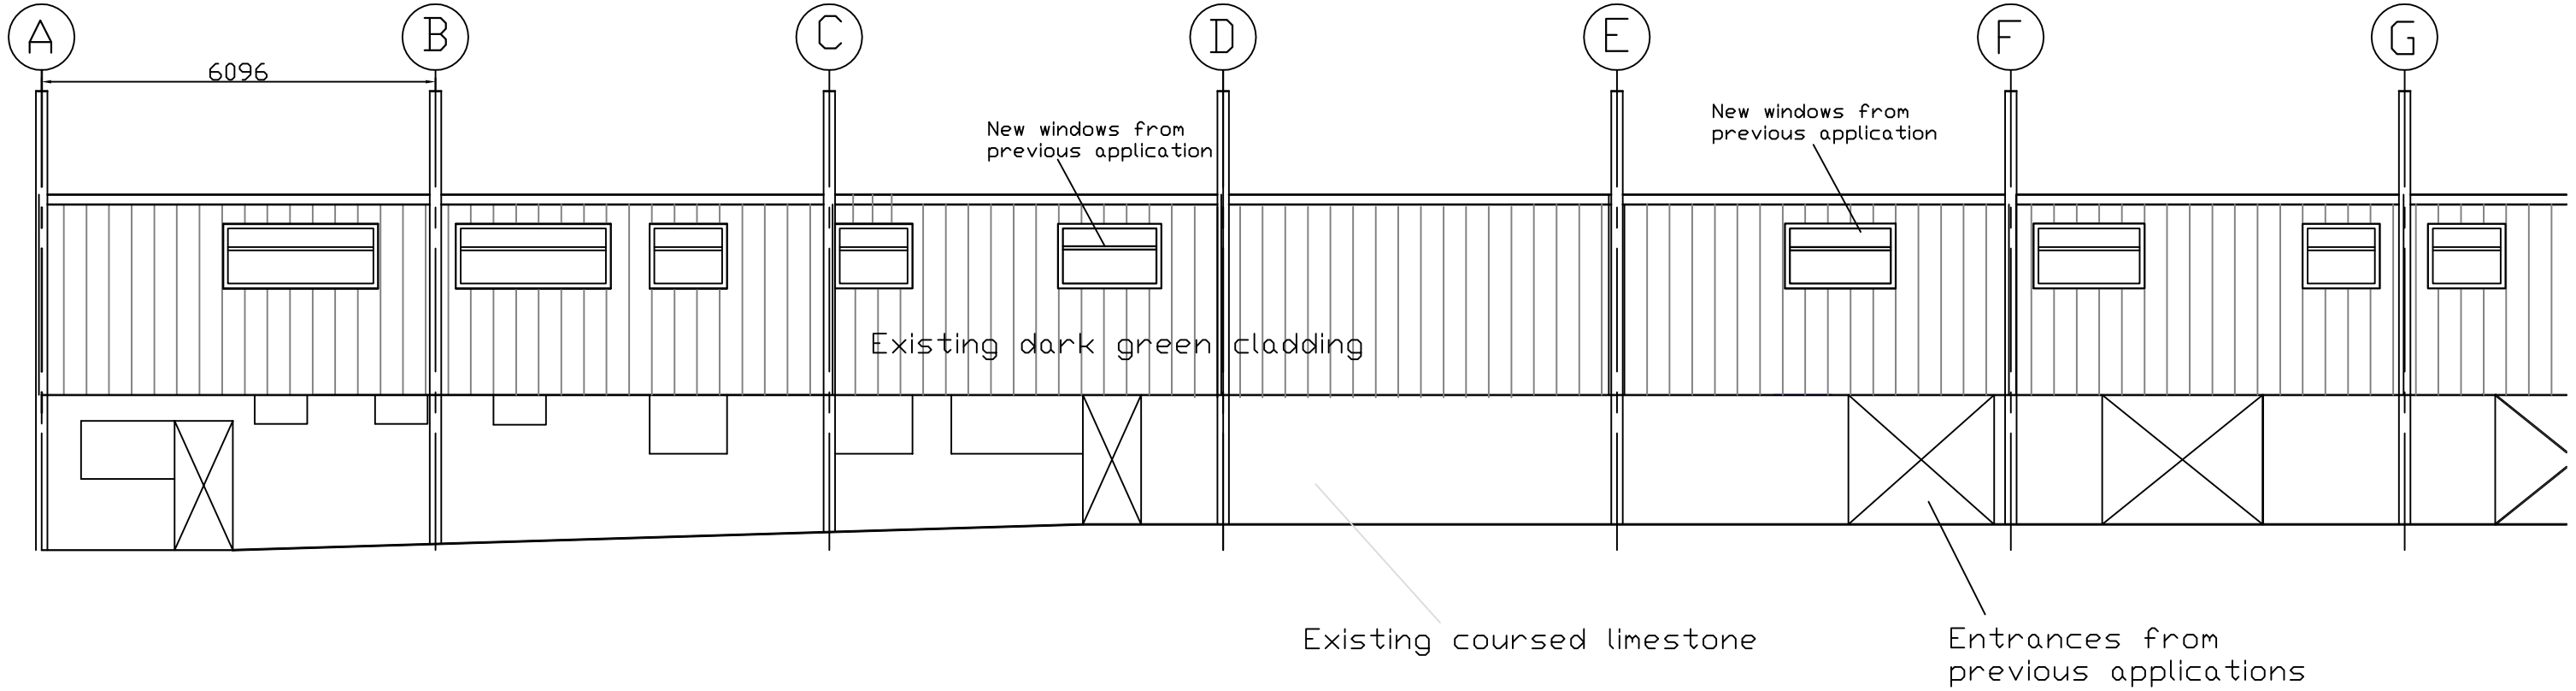

Part front elevation- No change

NOTES

This drawing to be read in conjunction with the Architect's drawing and H&H Building Solutions Ltd calculations

Dimensions are for design only not construction Contractor is to measure on site prior to any fabrication

All welds by coded/certified welders

All steel to be grade S275

All steel to be free from rust and mill scale and shop primed with 2 coats rust inhibiting primer Any scuffs or cuts to be rubbed back to a feather edge and patch painted on site after erection

Rev	Date		Initials

H&H Building Solutions Ltd
52 Tavern Rd
Hadfield
Derbyshire SK 13 2RB
Tel/Fax 01457 860 549

CLIENT.
Jungle Trade Supplies Ltd
Unit 7 Staden Business Park
Ashbourne Rd
Buxton

TITLE. PLANING DRAWING

UNIT 4
Proposed gable & front elevation following infill of loading bay

Date. DEC 10 | Drawn JEH. | Scale 1:100@ A3 | Drg No. HH/JTSInfil/DEC 10/004 | REV.