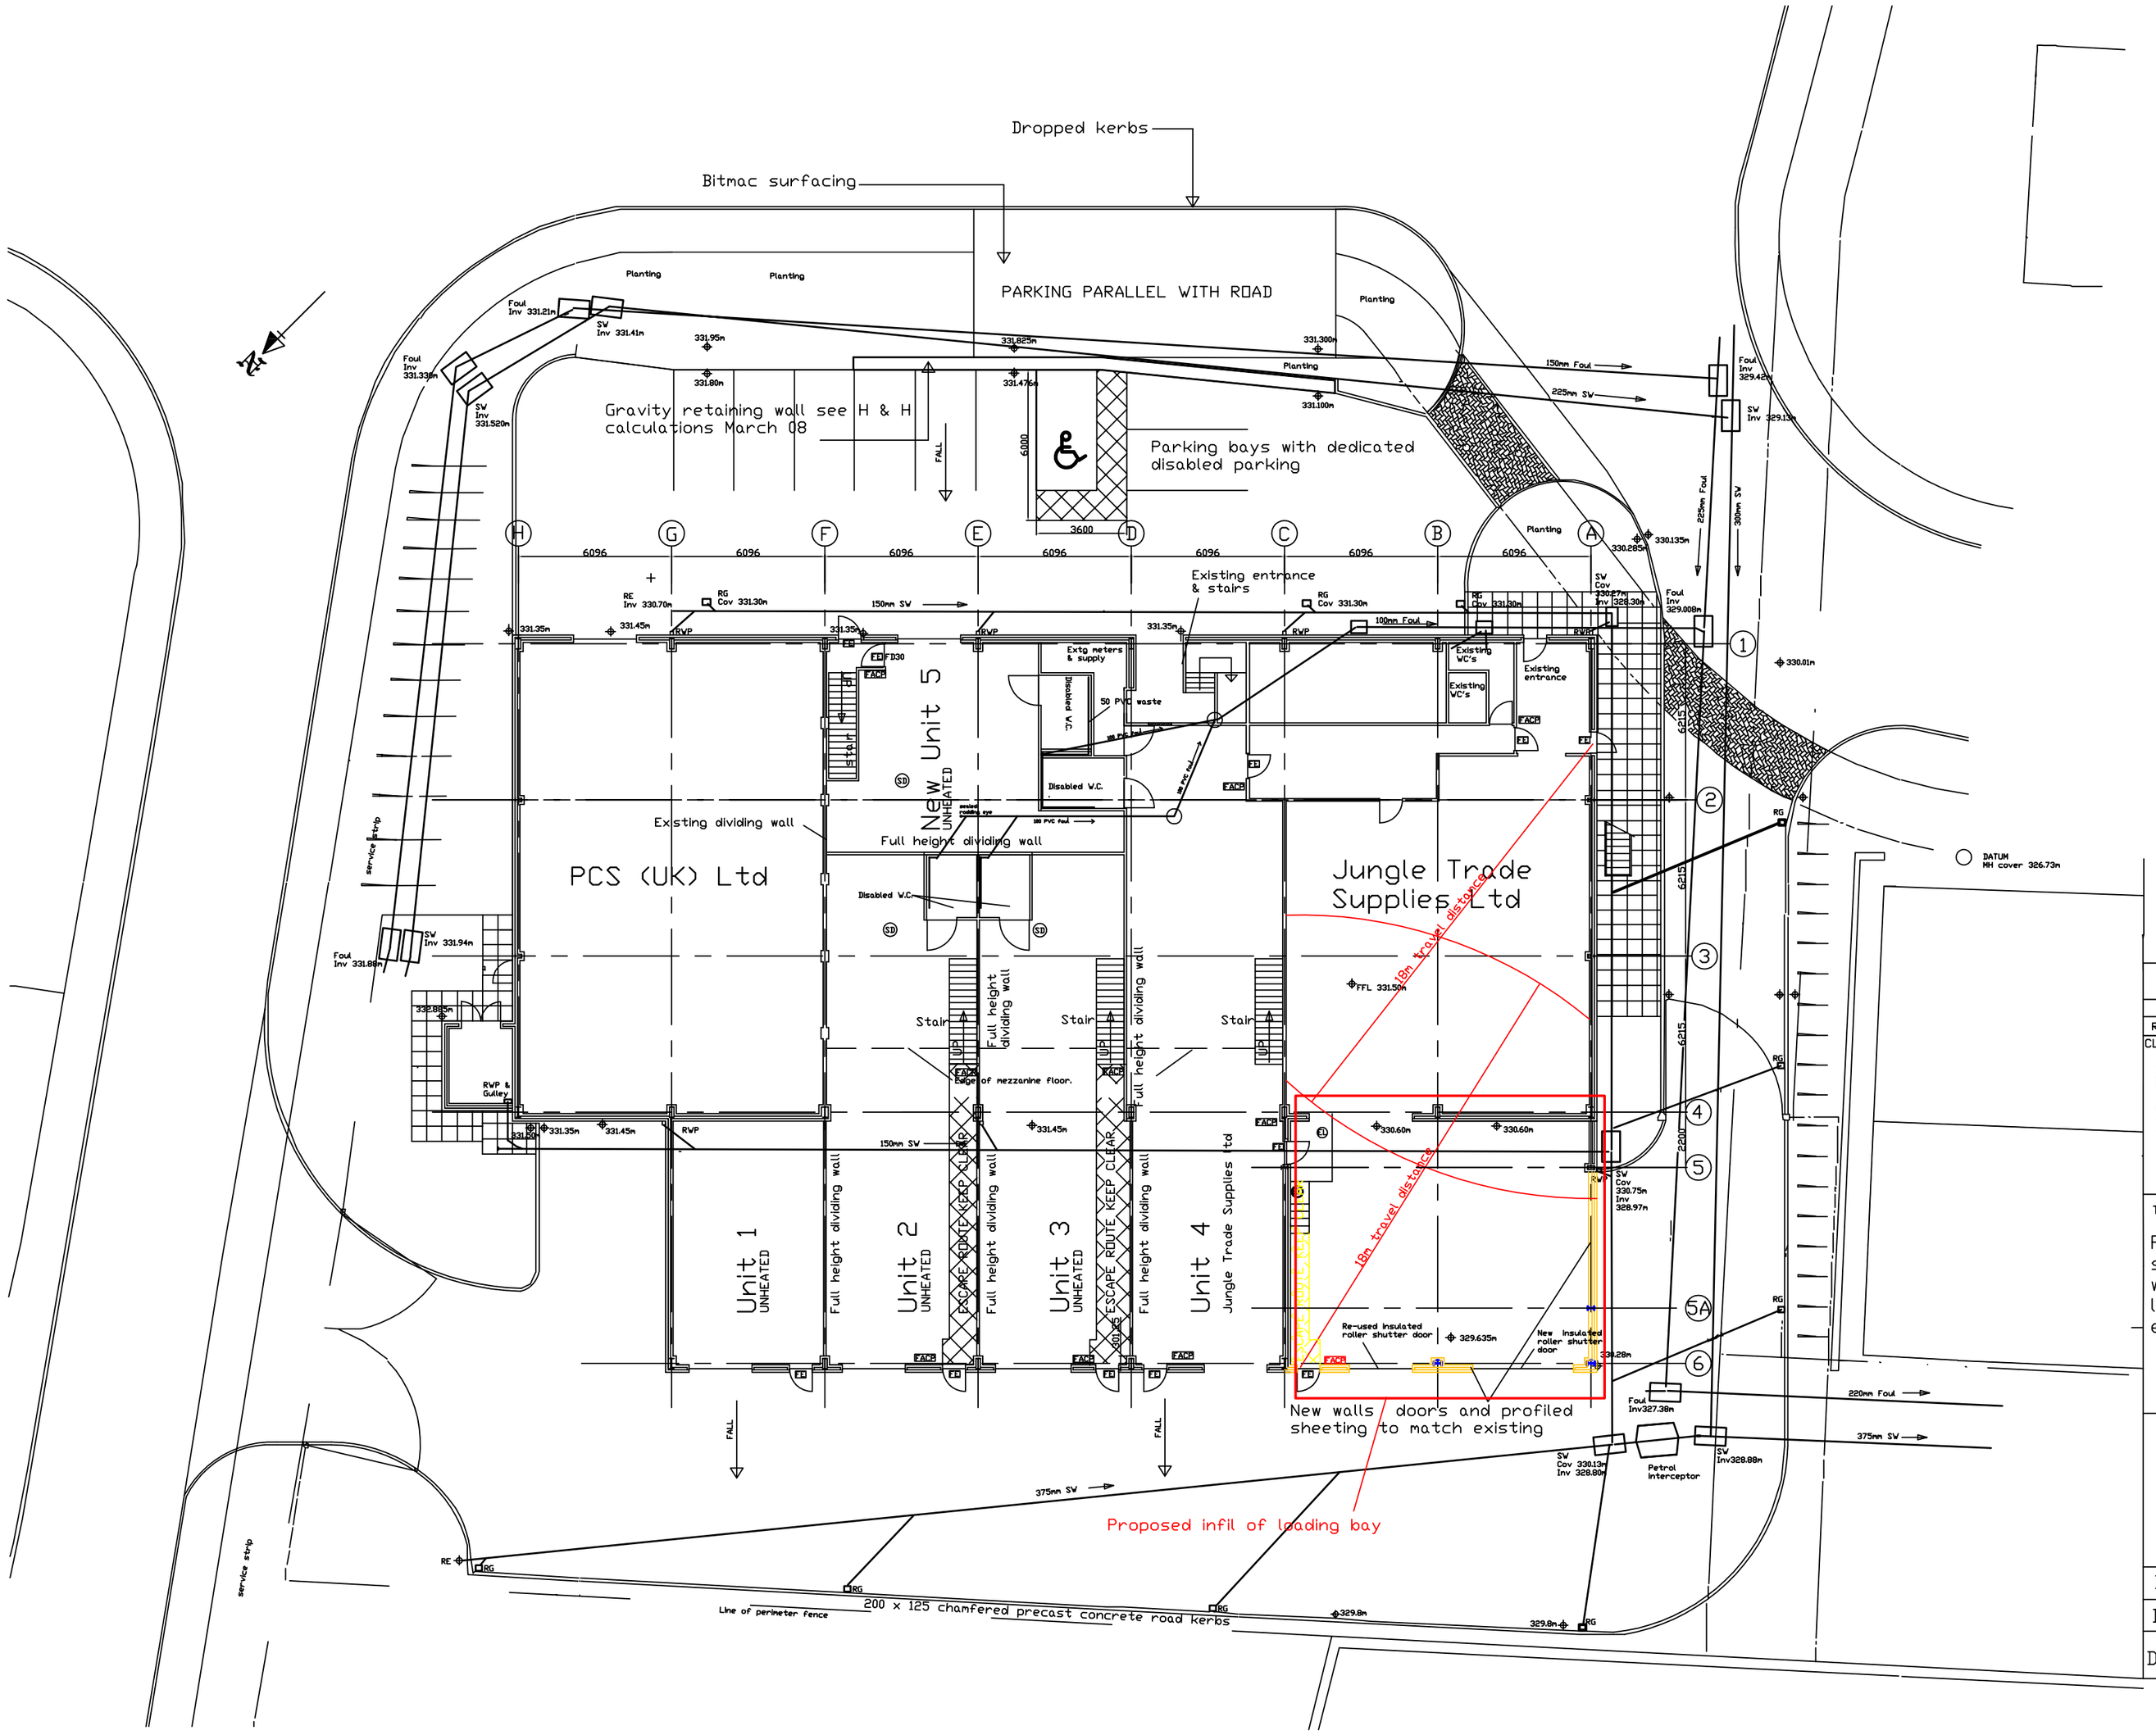

Rev	Date		Initials.

CLIENT.
Jungle Trade Supplies Ltd
Unit 7 Staden Business Park
Ashbourne Rd
Buxton

TITLE.
PLANNING DRAWING
Proposed ground floor plan showing general layout of whole building with infilled loading bay to form extended unit

H&H Building Solutions Ltd
52 Tavern Rd
Hadfield
Derbyshire SK 13 2RB
Tel/Fax 01457 860 549

Drawn JEH. Scale 1:200.
Date. Dec 10. @A2
Drg No. HH/JTSInfil/Dec 10/002 REV.