HPK/2011/0073

SITE LOCATION PLAN

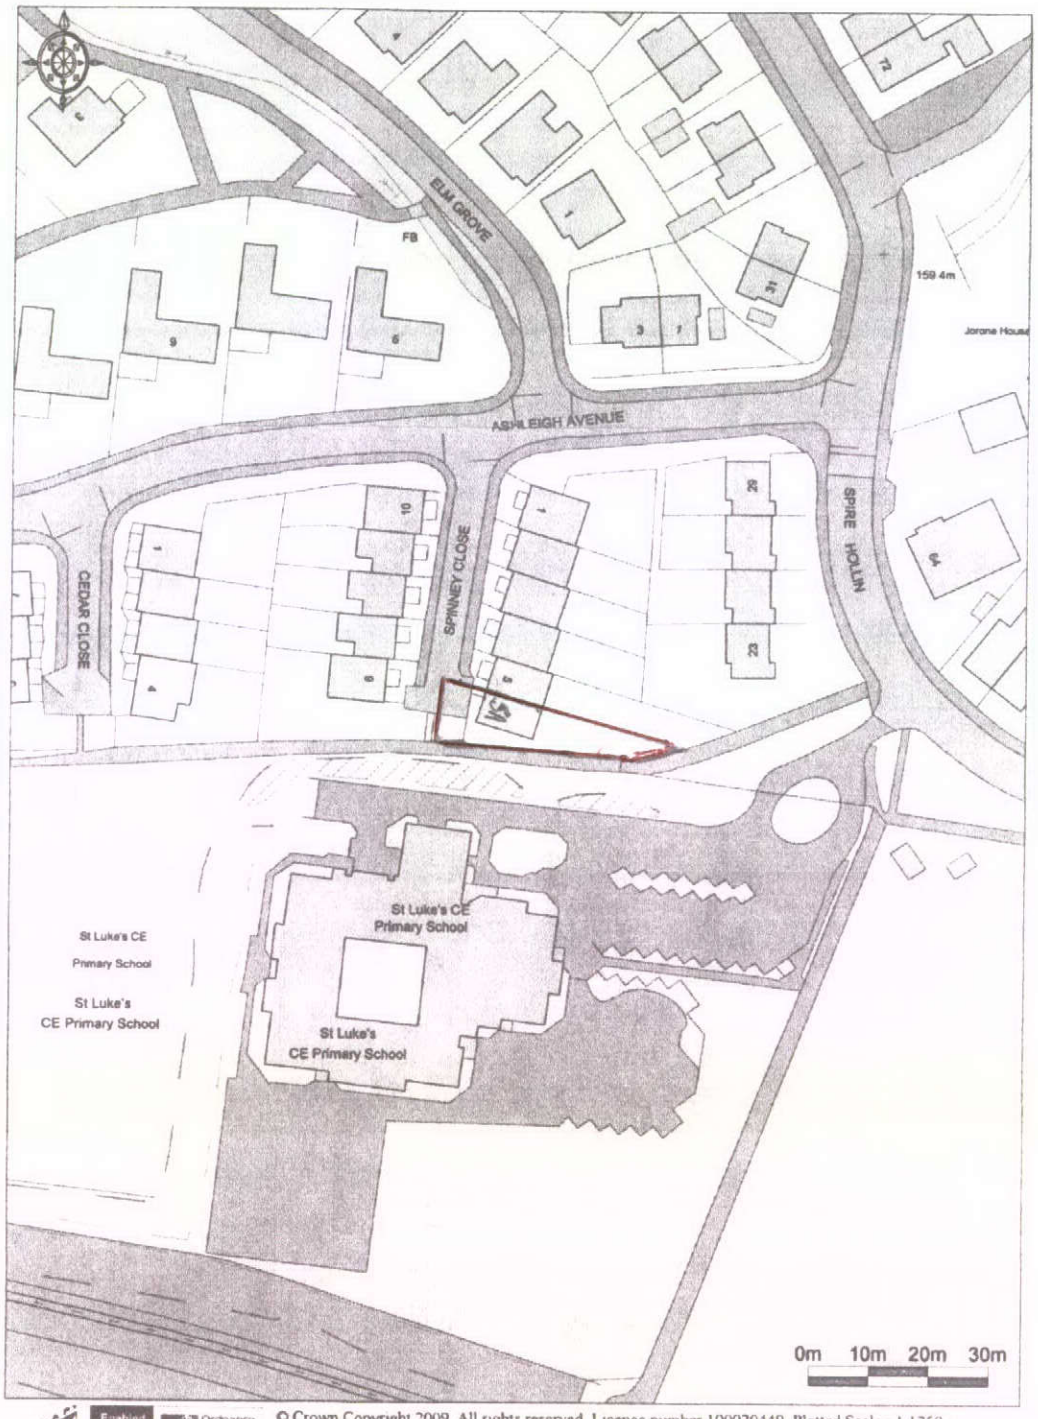


Enabled by Ordnance Survey © Crown Copyright 2009. All rights reserved. Licence number 100020449 Plotted Scale - 1:1250