

photo of existing front elevation

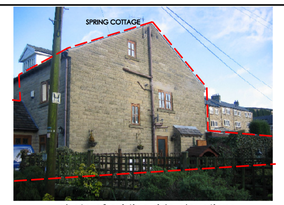

photo of existing side elevations



photo of existing rear elevation

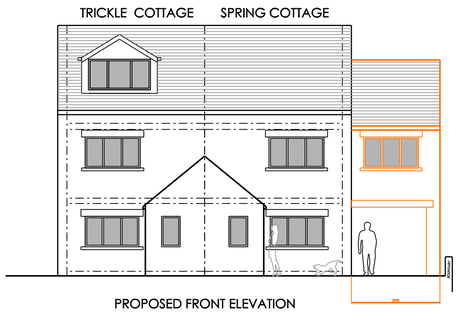

PROPOSED FRONT ELEVATION

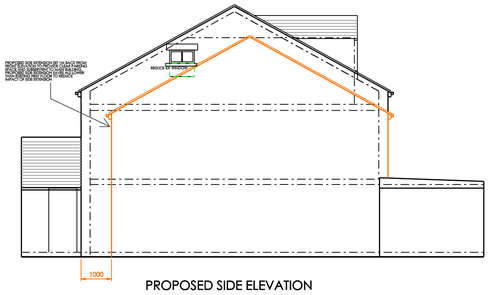

PROPOSED SIDE ELEVATION

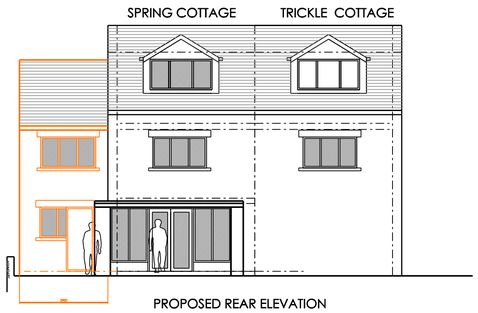

PROPOSED REAR ELEVATION

PROPOSED ELEVATION SCALE 1:100

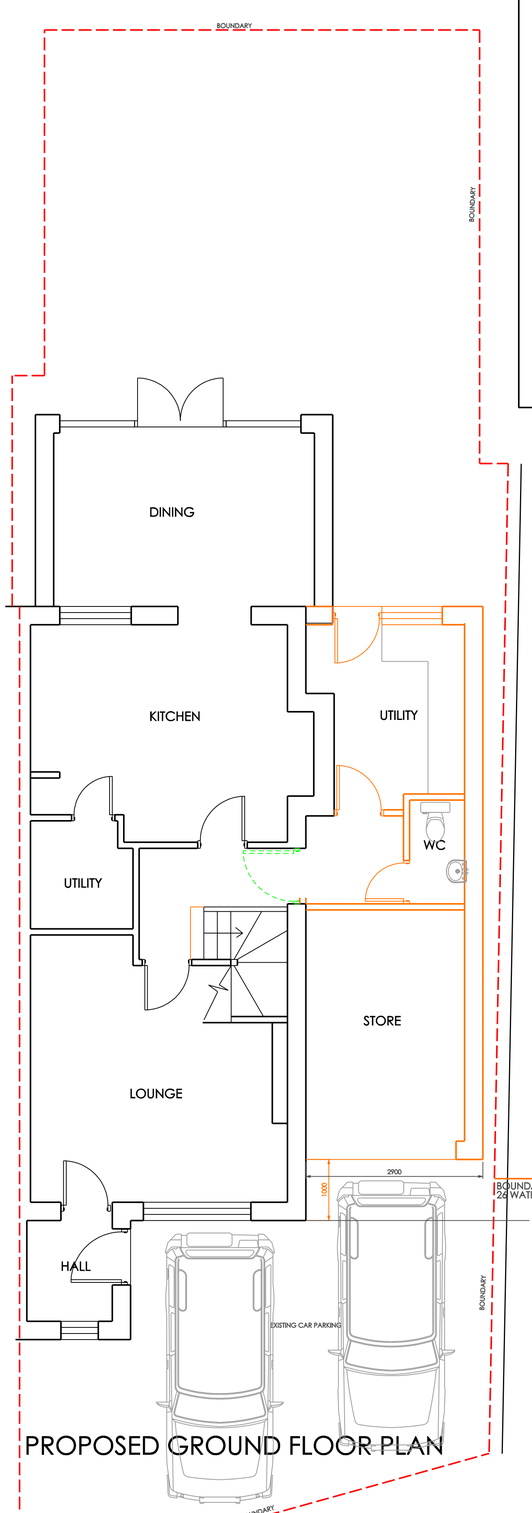

PROPOSED GROUND FLOOR PLAN

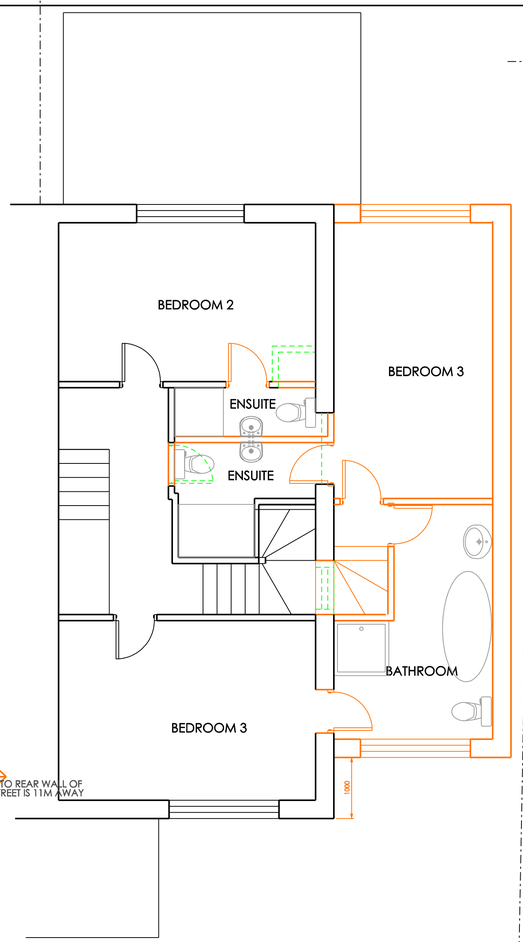

PROPOSED FIRST FLOOR PLAN

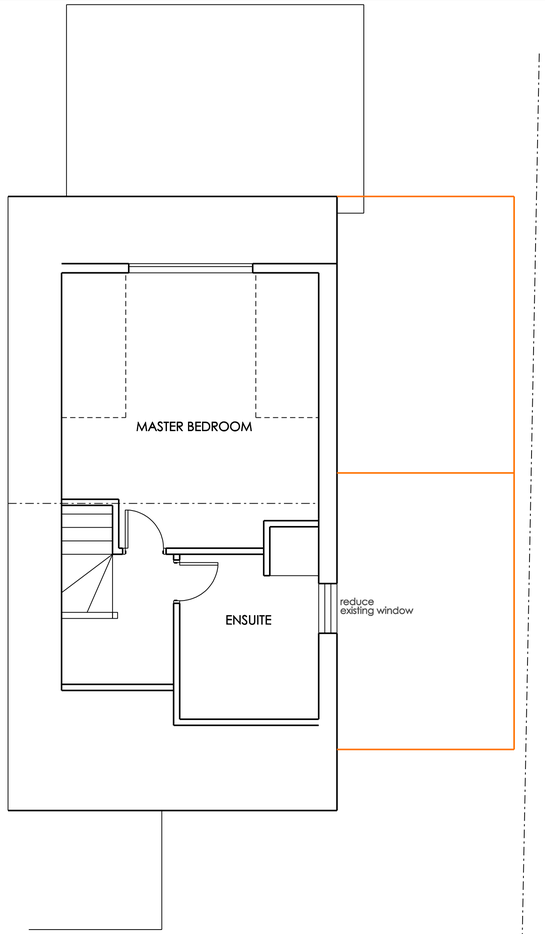

PROPOSED SECOND FLOOR / ROOF PLAN

0m 1m 2m 3m 4m 5m 6m 7m 8m 9m 10m

THESE DRAWINGS ARE FOR PLANNING AND BUILDING REGULATIONS PURPOSES ONLY. COPYRIGHT REMAINS WITH M T ARCHITECTURAL. DO NOT SCALE, IF IN DOUBT ASK.

DEMOLISION INDICATED IN GREEN DOTTED

BLACK LINES ON PLAN INDICATE EXISTING TO BE RETAINED.

ORANGE LINES ON PLAN INDICATE PROPOSED WORKS.

Proposed side extension to Spring Cottage,
Water Street, Old Glossop, SK13 7SG

Drwg. No: 2011 / 02 / 03 Rev planning

Date : JANUARY 2011 Scale 1:50 @ A1 & 1:100

Chartered Institute of Architectural Technologists

www.mtarchitectural.co.uk

MARK THORLEY MCIAT, MSAI

m t architectural consultants limited



24 Martin Close
Denton
Manchester
M34 3BG

TEL : 0161 292 3353
Mobile: 07986 453541
email : mark@mtarchitectural.co.uk
website : www.mtarchitectural.co.uk