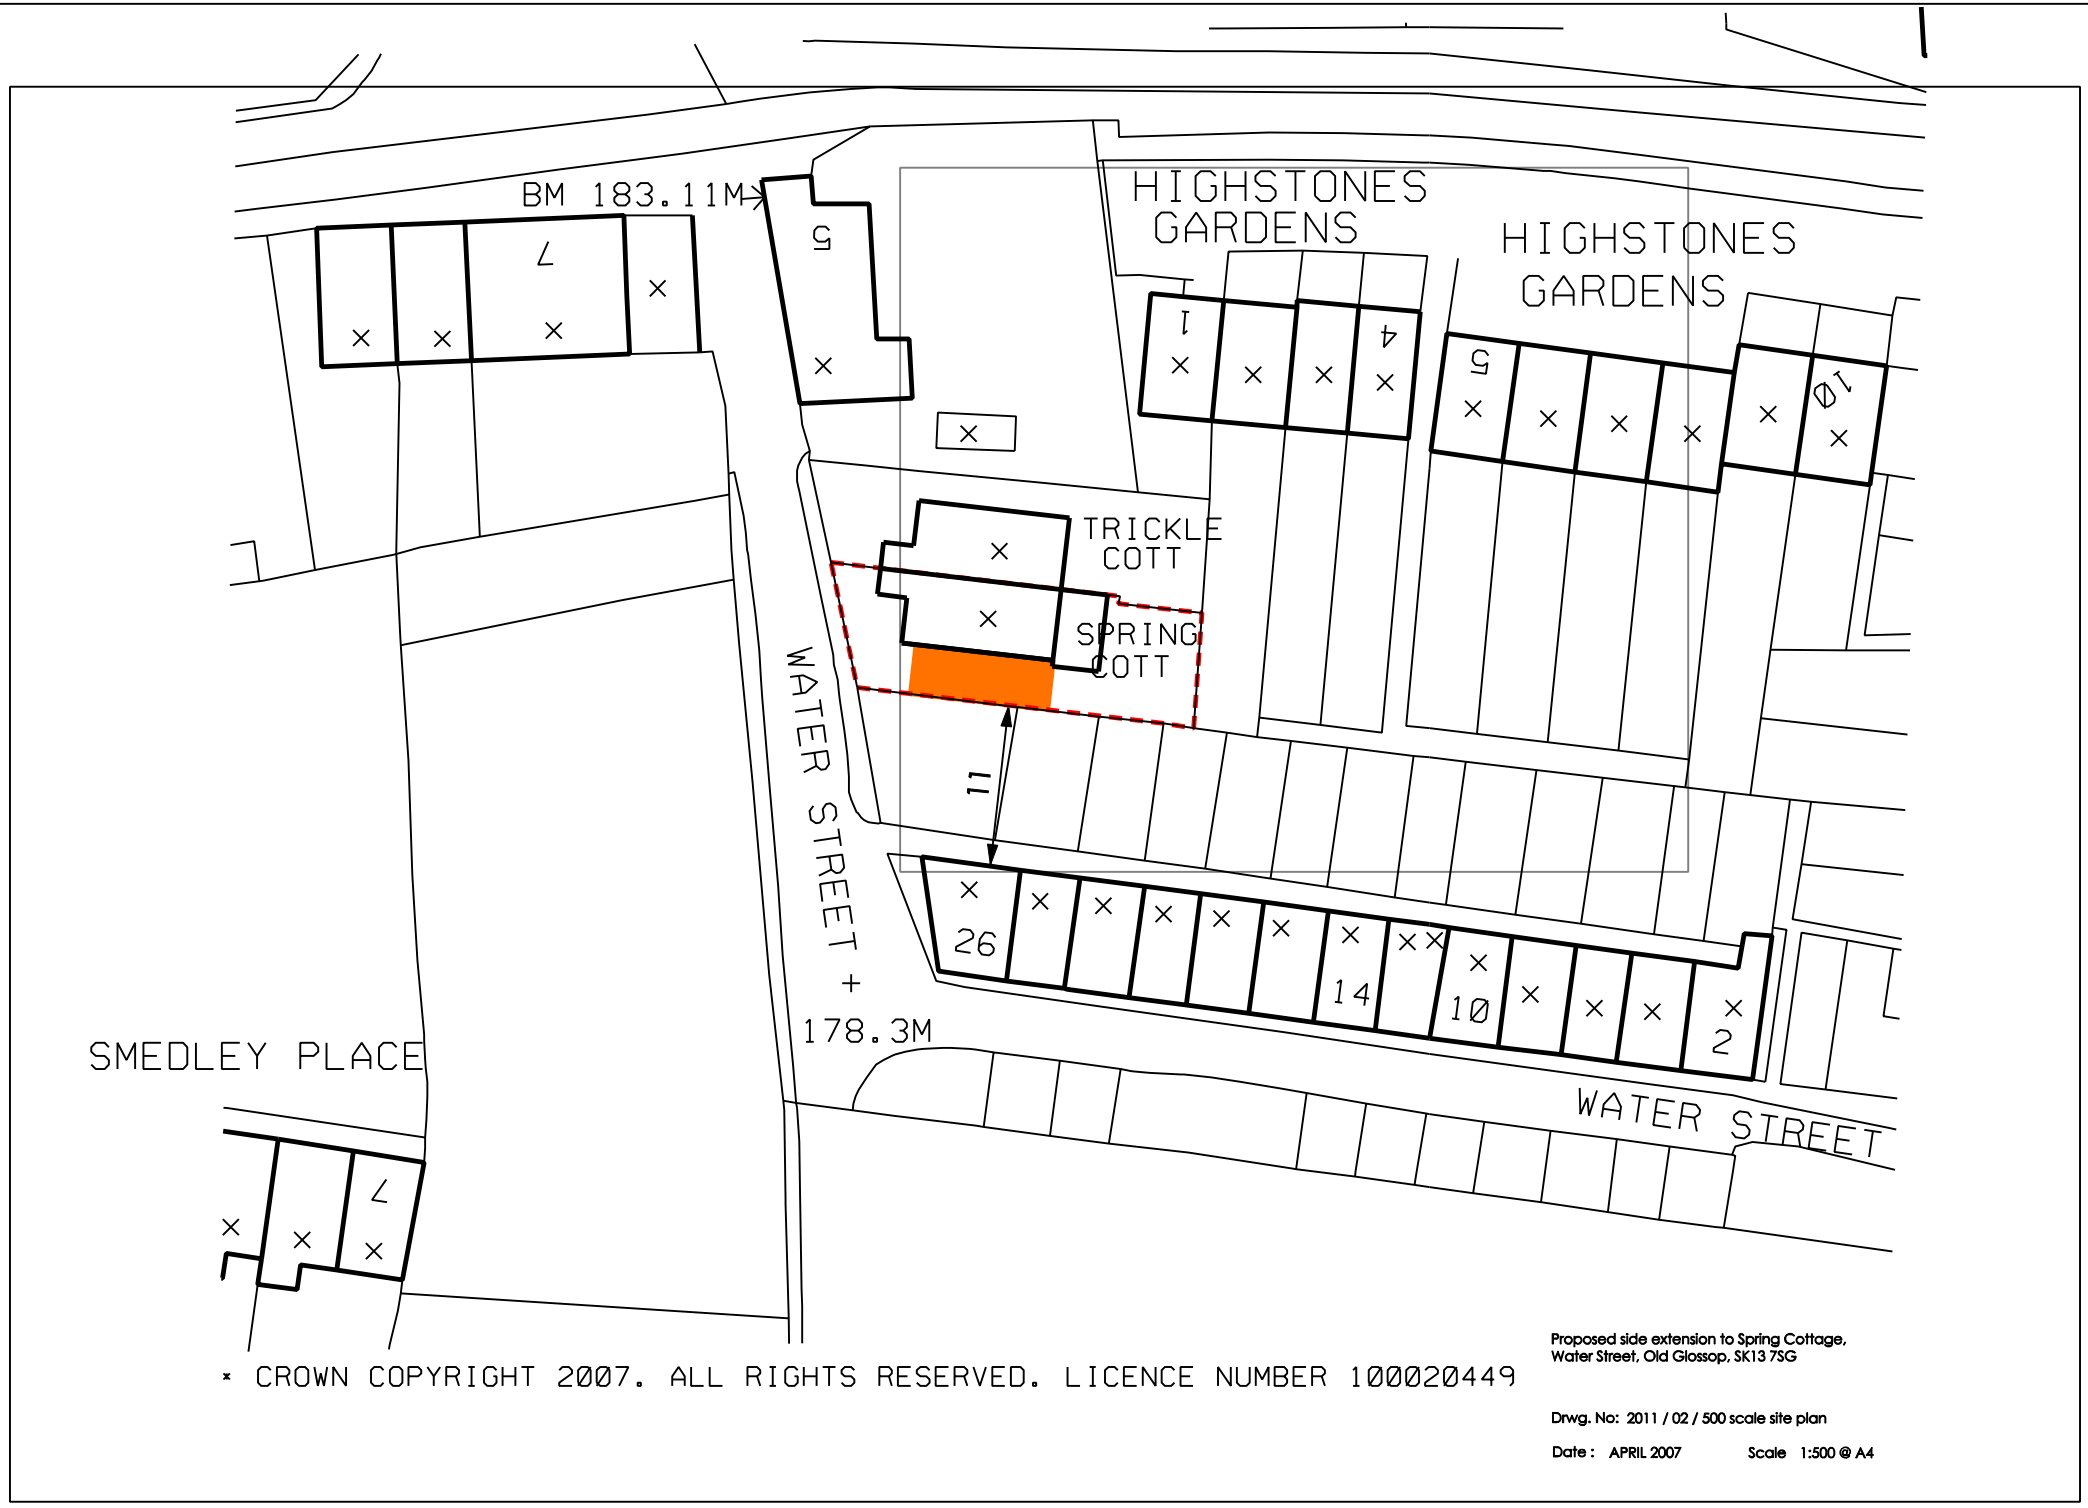

* CROWN COPYRIGHT 2007. ALL RIGHTS RESERVED. LICENCE NUMBER 100020449

Proposed side extension to Spring Cottage,
Water Street, Old Glossop, SK13 7SG

Drwg. No: 2011 / 02 / 500 scale site plan

Date : APRIL 2007 Scale 1:500 @ A4