
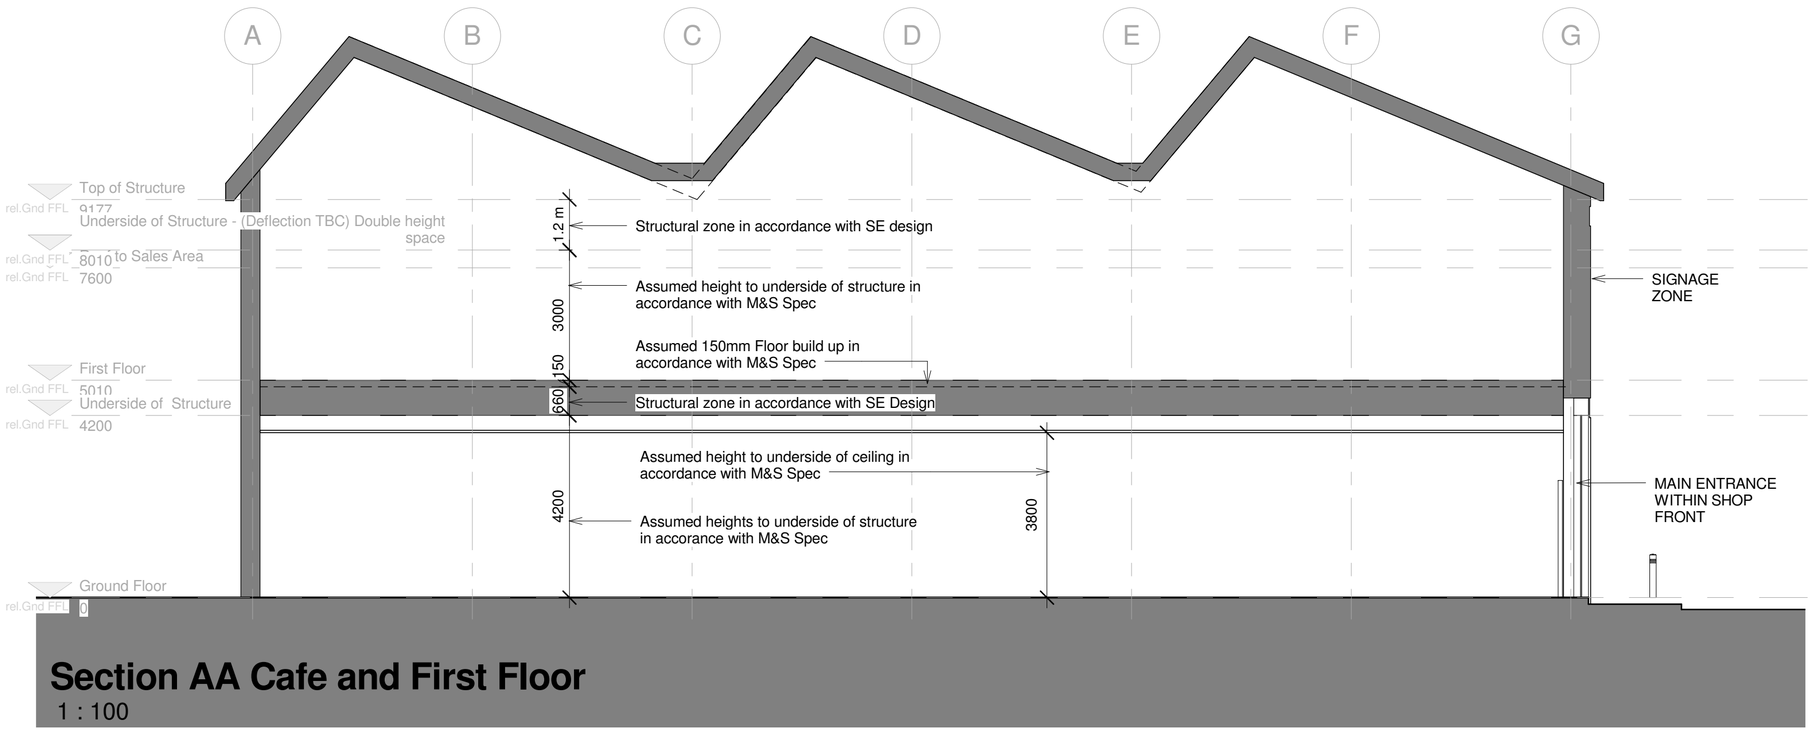


Section AA Cafe and First Floor

1 : 100

PPC ALUMINIUM WINDOWS WITH INTEGRAL OPENING LIGHTS & LOOK ALIKE PANELS

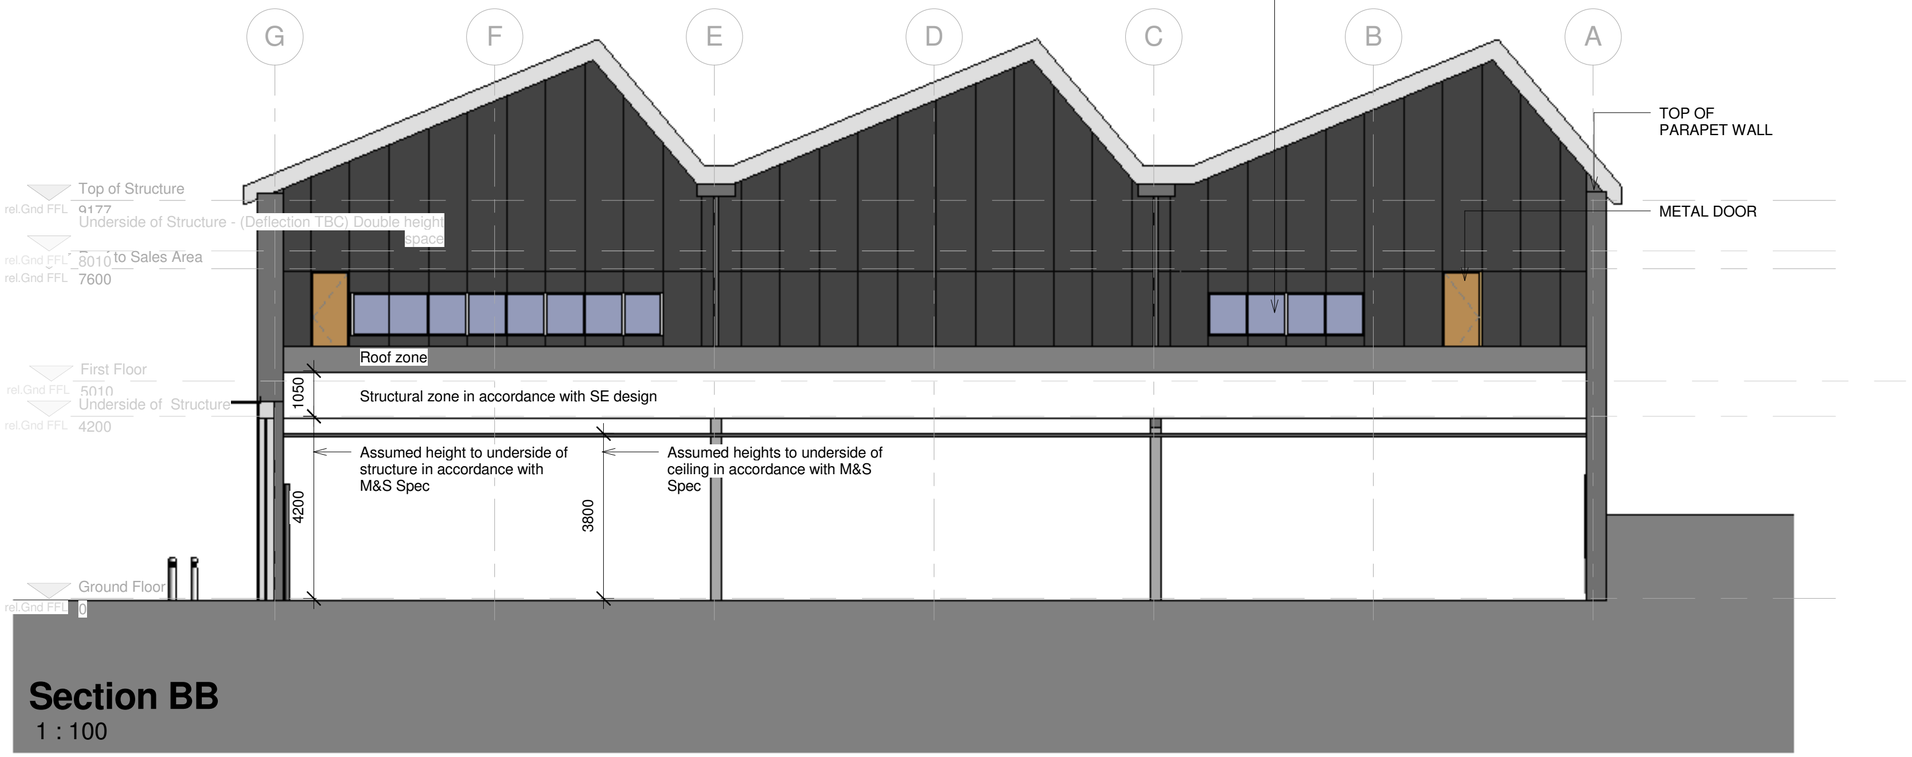

Section BB

1 : 100

NOTES
The Contractor is to check all dimensions and conditions on site before commencing. Do not scale from this drawing.
This drawing remains the copyright of POZZONI LLP.


SCALE BARS - TO BE USED ONLY AS GUIDANCE

1:100	mm	1000		3000		5000		7000		
1:200	mm		5000		8000		12000			
1:500	M	5		15		25		35		
1:1250	M	10		30		50		70		90

KEYPLAN

IT IS THE RESPONSIBILITY OF THE TENANT AND CONTRACTOR TO CARRY OUT FULL INDEPENDENT SURVEY INC CHECK TO ALL DIMENSIONS, STRUCTURE, M&E ON SITE PRIOR TO WORK ON SITE/CONSTRUCTION/FIT OUT COMMENCING.

PRELIMINARY AREAS
SUBJECT TO FULL PLANNING, SURVEY & CONSTRUCTION DETAILS

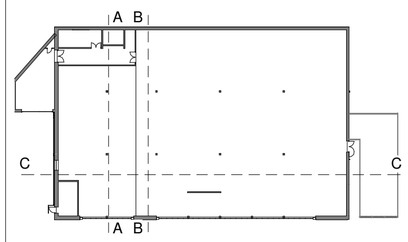

SUBJECT TO PLANNING & SURVEY

Rev	Description	By	Date
F	Single glazing unit to east elevation omitted. Additional door to mezzanine	JP	10.02.11
E	Design ammendments inc design of service area,inclusion of steel roller shutter, M/E in accordance with David Shafeshaft DTM on 02.02.11	JP	02.02.11
D	Design ammendments in accordance with David Shakeshaft@Wates comments received 25.01.22	JP	27.01.11
C	Additional glazing & external door to east elevation, annotation to include green Kingspan Panel	JP	24.01.11
B	Design development inc roof over sales	JP	14.01.11
A	Design development	JP	06.01.11

Client
Peveril Securities Limited

Job
P2952 - 1 Howard Town Mill - Unit 2- Proposed Food Retail Unit

Drawing
Section AA & BB

- ☐ Feasibility
- ■ Design
- ☐ Tender
- ☐ Contract
- ☐ Construction
- ☐ As Built

Scale	As indicated	@ A2
Model	JP	
Sheet	JP	
Checked	SJ	
Issue Date	12/23/10	Rev
Drg. No.	P2952-1 - 3412	F

POZZONI

T 0161 928 7848
F 0161 926 9428
E architects@pozzoni.co.uk

2 Woodville Road
Altrincham
WA14 2FH

P:\MCAD\P2951-P2999\P2952\CAD\Revit\Models\Unit 2\m&s OPTION 3.rvt
10/02/2011 14:21:20