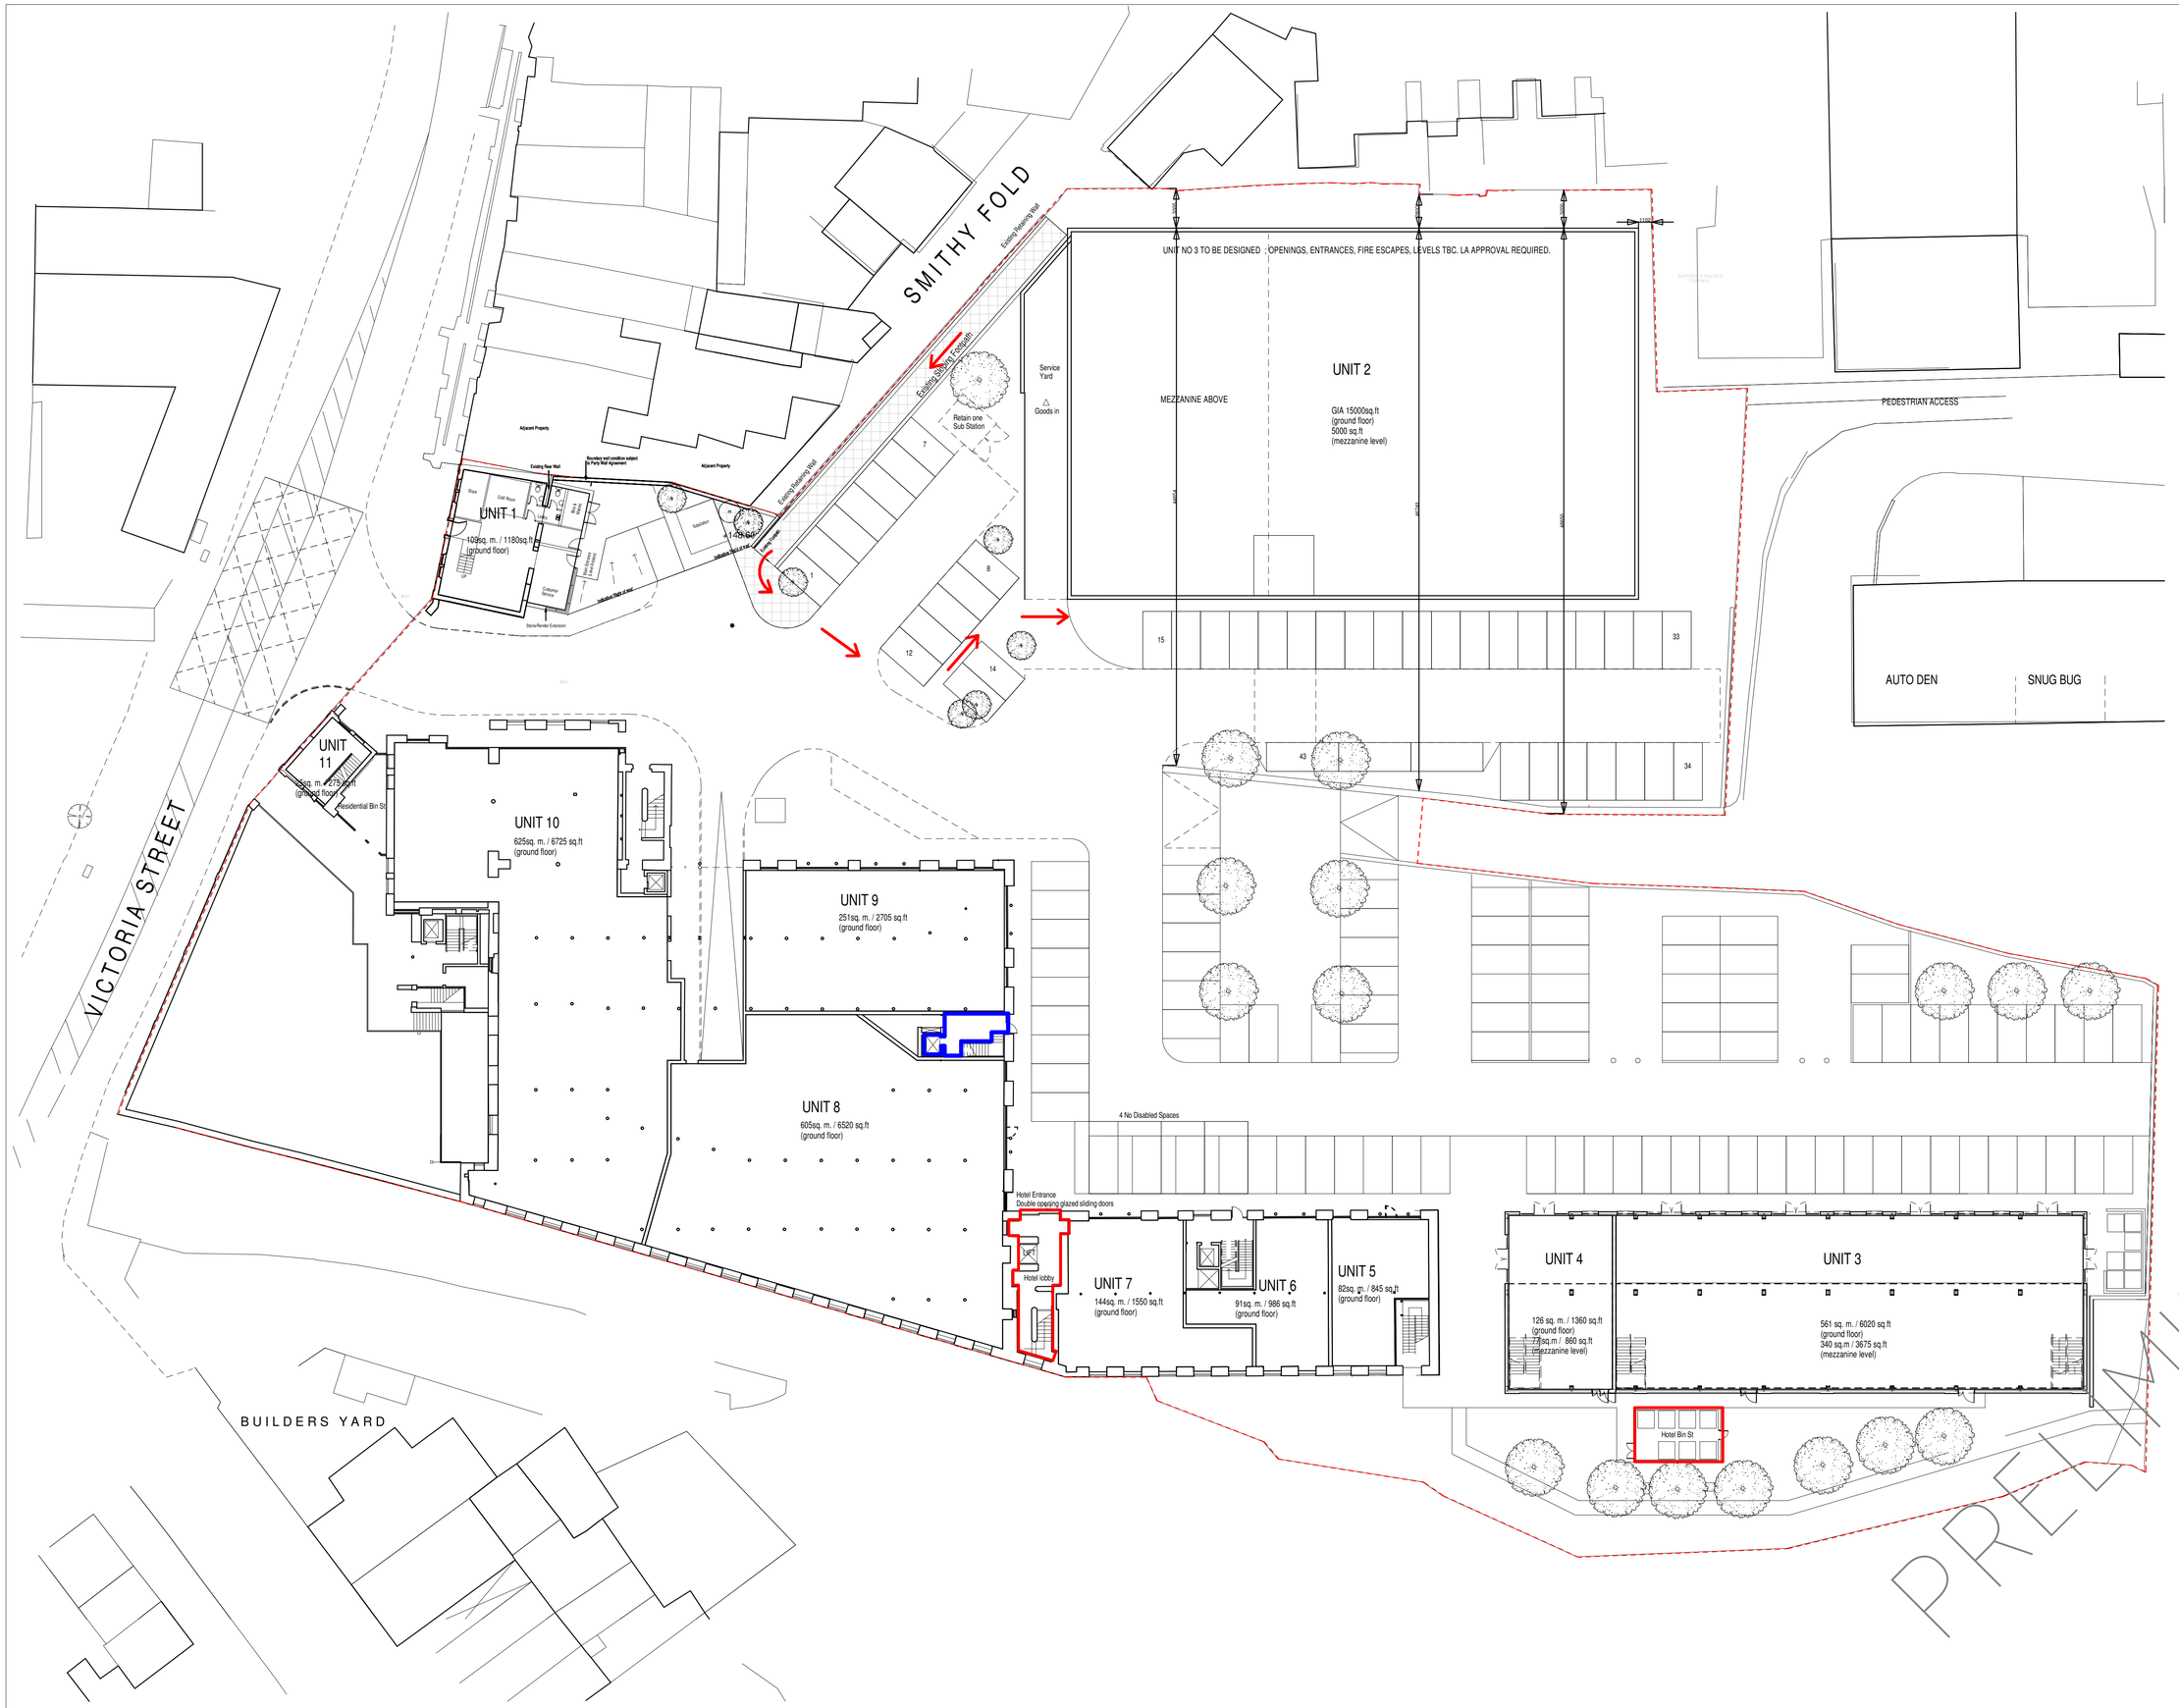

NOTES
The Contractor is to check all dimensions and conditions on site before commencing. Do not scale from this drawing.
This drawing remains the copyright of POZZONI LLP.

SCALE BARS - TO BE USED ONLY AS GUIDANCE

1:100	mm	1000		3000		5000		7000			
1:200	mm		5000		8000		12000				
1:500	M	5		15		25		35			
1:1250	M	10		30		50		70		90	

KEYPLAN

Site Boundary

Hotel Demise

LIFT TO BE SHARED BETWEEN RESIDENTS AND HOTEL FOR HOTEL DELIVERIES/ LINEN INTAKE ONLY. LIFT TO BE MANAGED /ALLOCATED ACCESS TIMES WITH KEY. MANAGEMENT STRATEGY TBC

Rev	Description	By	Date
K	Revised Unit 1 layout inc sub station	JP	22.11.10
J	Ammended Unit 1 Layout inc extension & proposed location for sub station No2	JP	15.11.10
I	Hatched Pedestrian Link to Unit 2		10.11.10
H	Ammended Unit 2 layout inc reduced parking around front entrance and trolley park		09.11.10
G	Ammend annotation/line types.	JP	06.10.10
F	Increased Demise Boundary to include area adjacent to Switch rm Unit 9	JP	01.10.10
E	Bowmer & Kirkland dimensions added to north of site confirming location of bund and site boundary	JP	28.09.10
D	Added hotel bin st to rear of unit 3-4	JP	22.09.10
C	Red line site boundary added	JP	22.09.10
B	Relocate Bin St next to Unit 3, remove levels	JP	Date 10
A	Additional disabled parking opposite Hotel Entrance and enlarged units 6 & 7 to include plant.	JP	14.09.10

Client
Peveril Securities LTD

Job
Howard Town Mill, Victoria Street, Glossop, Derbyshire

Drawing
Site- Proposed CAD Site Plan Combined Unit 11&12 (Previously P1964-500-01 RevD)

A1

Stability
- Design
- Tender
- Contract
- Construction
- As Built

Scale	1 : 250	@ A1
Model		
Sheet	JP	
Checked	Checker	
Issue Date	06/09/10	Rev
Drg. No.	P2952 - SK 005	K

POZZONI

T 0161 928 7848
F 0161 926 9428
E architects@pozzoni.co.uk

2 Woodville Road
Altrincham
WA14 2FH

C:\Documents and Settings\jpatel\My Documents\P2952 Howard Town Mill, Central_jpatel.rvt
22/11/2010 16:25:56