
HPK/2011/0087 + HPK/2011/0112

HPK/2008/0286

HIGH PEAK BOROUGH COUNCIL
PLANNING SERVICE
RECEIVED
04 APR 2008

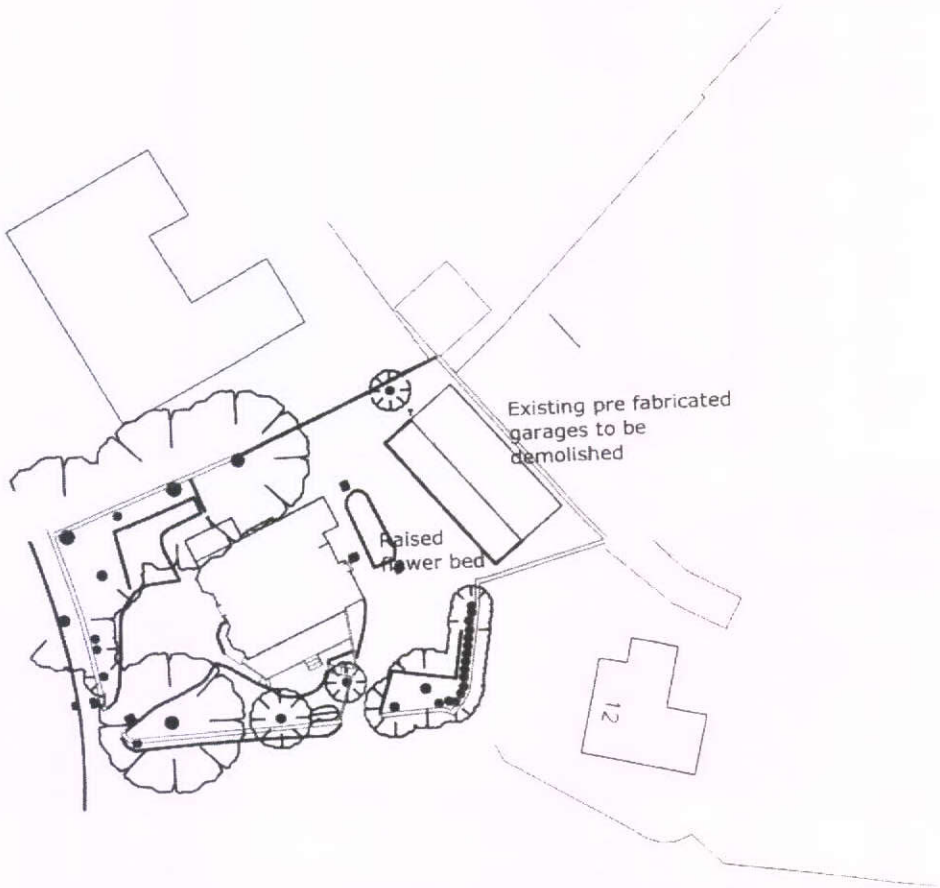

PDA PAUL DINSDALE ASSOCIATES LIMITED 2nd Floor, 8 The Quadrant, Buxton Derbyshire SK17 6AW Tel Buxton (01 298) 26 234	Client Mrs V.M. Metcalfe	Job Title New Detached Mews Houses The Laurels, 14 Northborough Road Buxton	Drawing Title Existing site plan	Scale 1 : 500 @ A3	
				Job No 0808	Drawing No 05
					Rev -