
HPK/2011/0087 +
HPK/2011/0112

	PROPOSED REFURBISHMENT & NEWBUILD MEWS HOUSES THE LAURELS, BUXTON	Date: FEB '10	Scale: 1:1250
		Dwg No:	LA001

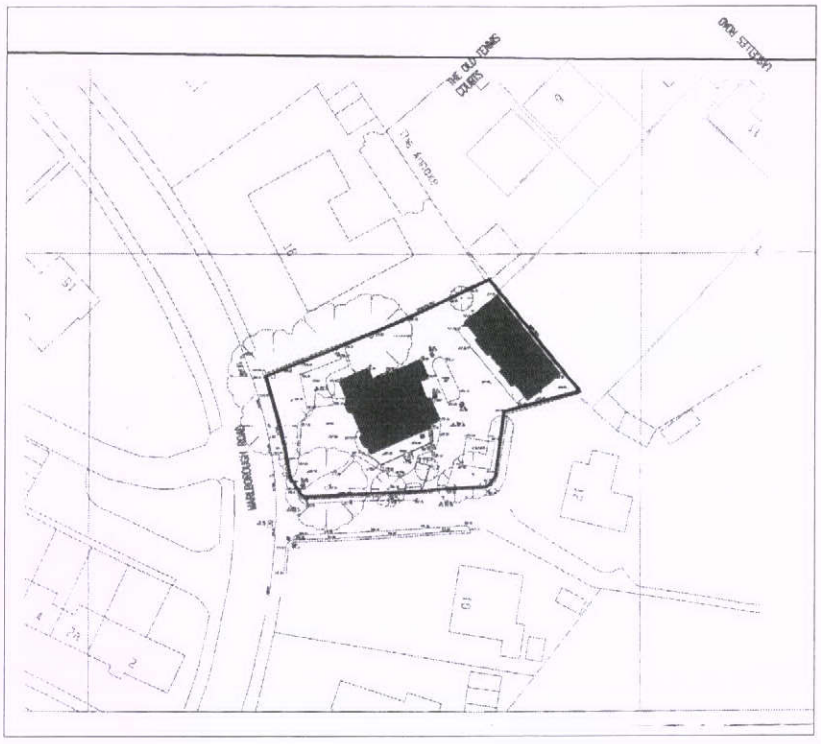

LOCATION PLAN