HPK/2011/0027 + HPK/2011/0112

HPK/2008/0286


Planning Notes

Roof: Slate roof at 42 degrees pitch to match existing. Painted s.w. fascia with Black uPVC square section rwp and gutter.

Walls: Coursed gritstone to match existing property with dressed ashlar heads and cills to windows, head to main entrance and dressed ashlar stone to bay windows.

Main entrance: Painted timber door with painted porch with lead flashings and roof covering.

Windows: Painted double glazed windows to match existing.

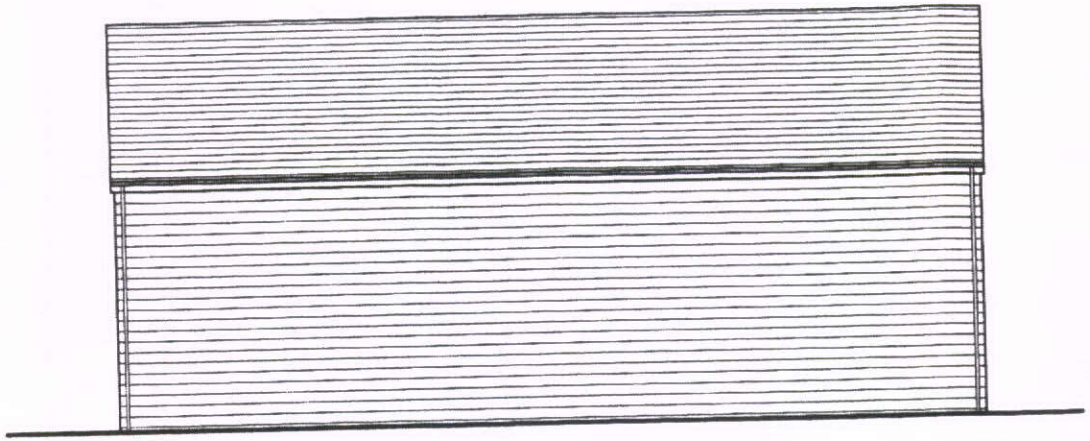


Rear Elevation

PEAK DISTRICT COUNCIL
GLOSSOP SITE
RECEIVED
04 APR 2008
FILE REF.
REPLY REQUIRED



Front Elevation

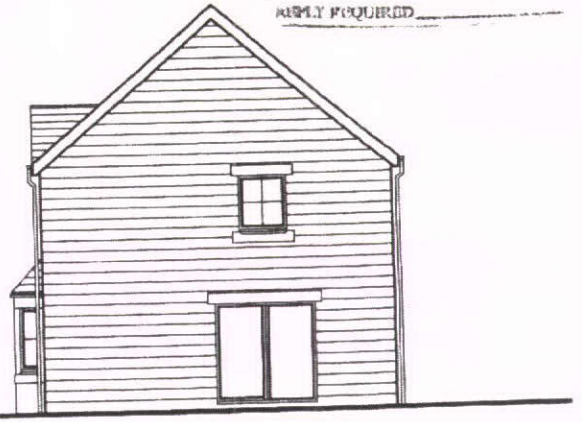

Side Elevation

PDA PAUL DIXSDALE ASSOCIATES LIMITED 2nd Floor, 9 The Quadrant, Buxton Derbyshire SK17 6AW Tel. Buxton (01 298) 28 234	Client Mrs V.M. Metcalfe	Job Title New Detached Mews Houses The Laurels, 14 Marlborough Road Buxton	Drawing Title Elevations	Scale 1 : 100 @ A3	
				Job No 0808	Drawing No 02
					Rev. -