
HPK/2008/0286

HPK/2011/0112

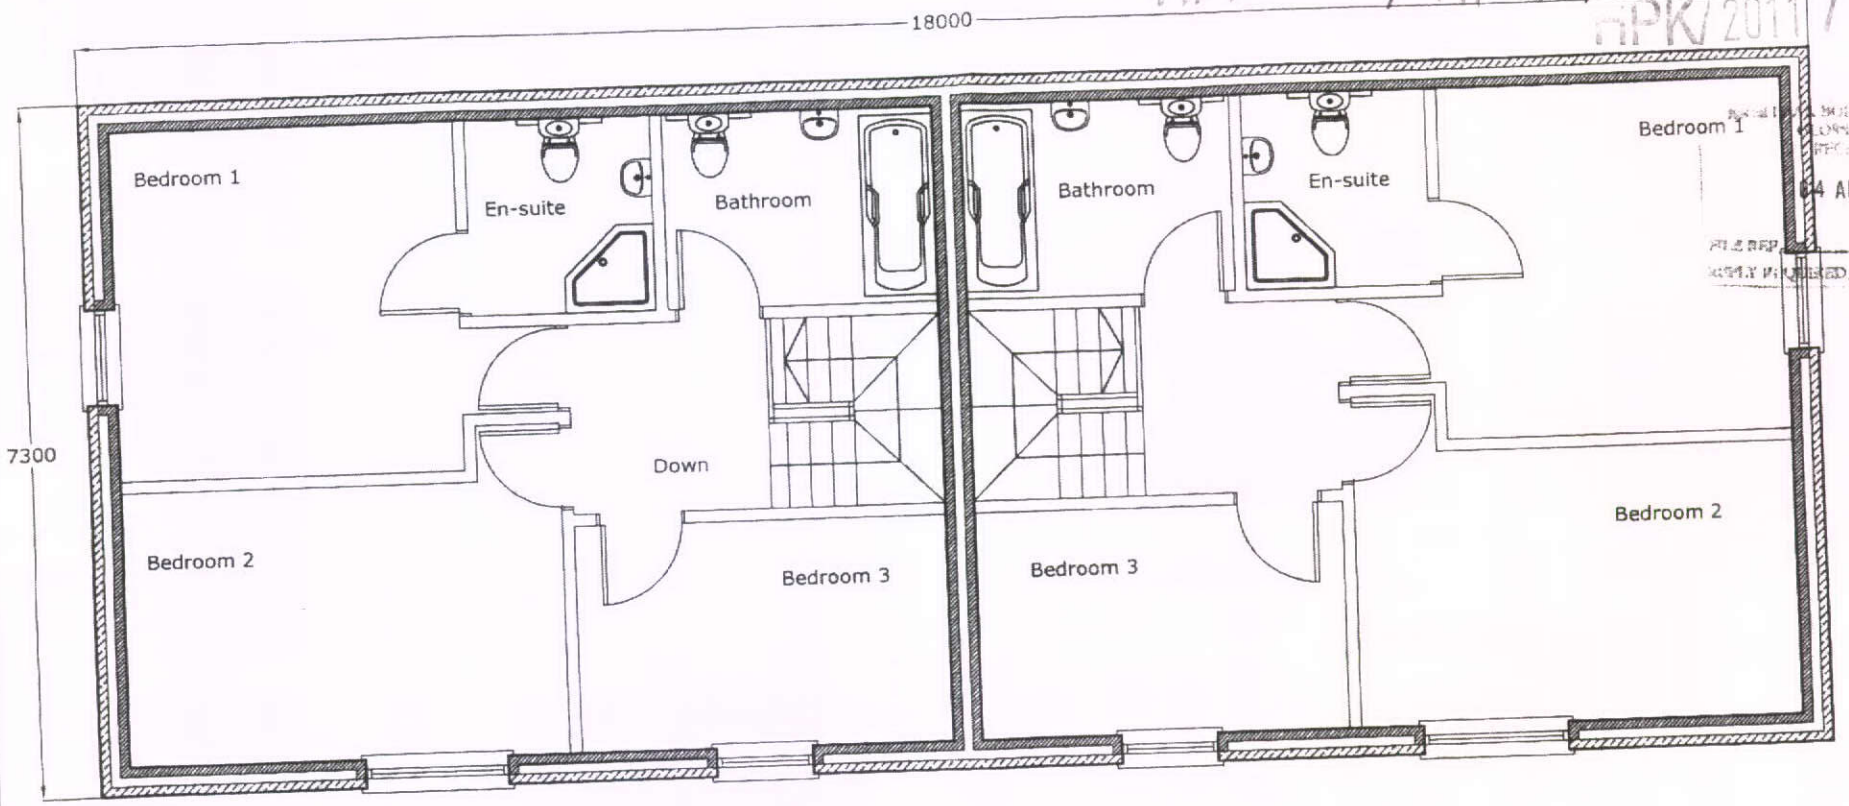

BOROUGH COUNCIL
LOCATION SITE
APPROVED
04 APR 2008

First Floor Plan

PDA PAUL DINSDALE ASSOCIATES LIMITED 2nd Floor, 8 The Quadrant, Buxton Derbyshire SK17 6AW Tel. Buxton (01 298) 26 034	Client Mrs V.M. Metcalfe	Job Title New Detached Mews Houses The Laurels, 14 Marlborough Road Buxton	Drawing Title First Floor plan	Scale 1 : 100 @ A3 Job No 0808 / Drawing No 04 / Rev –