
HPK/2011/0117

HPK/2011/0087

HPK/2008/0286

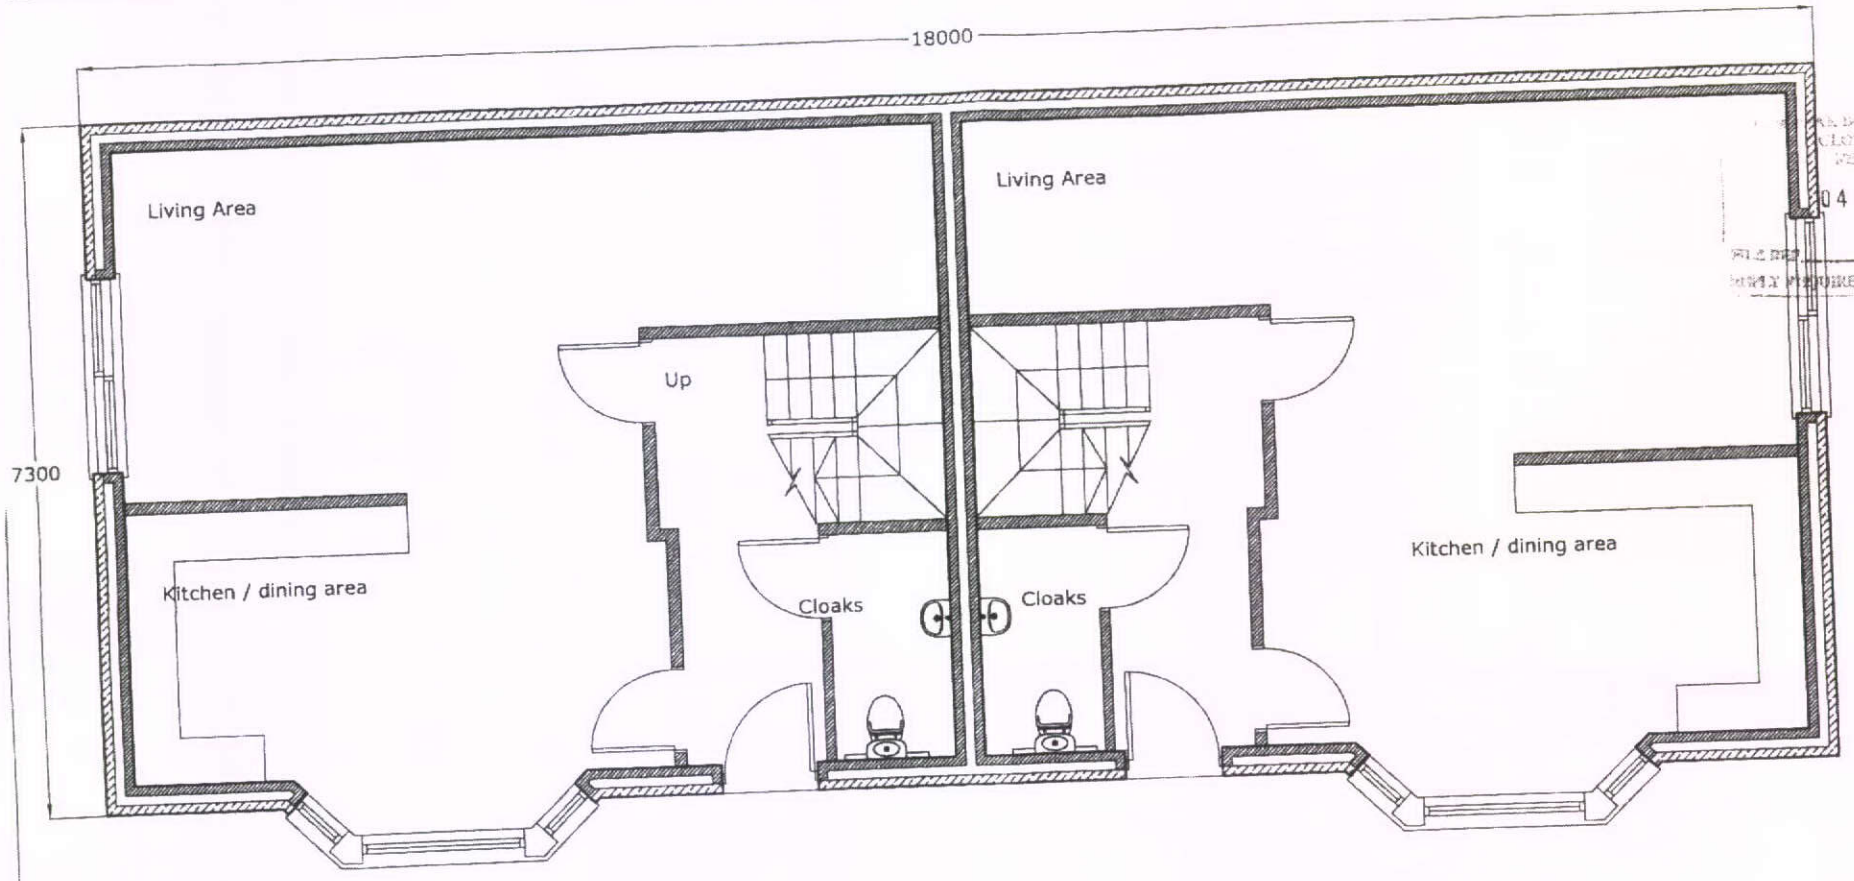

04 APR 2008

Ground Floor Plan

PDA PAUL DIKSDALE ASSOCIATES LIMITED 2nd Floor, 8 The Quadrant, Buxton Derbyshire SK17 6AW Tel. Buxton (01 298) 26 234	Client Mrs V.M. Metcalfe	Job Title New Detached Mews Houses The Laurels, 14 Marlborough Road Buxton	Drawing Title Ground Floor plan	Scale 1 : 100 @ A3	
				Job No. 0808	Drawing No. 03
					Rev. -