
HPK/2008/0286

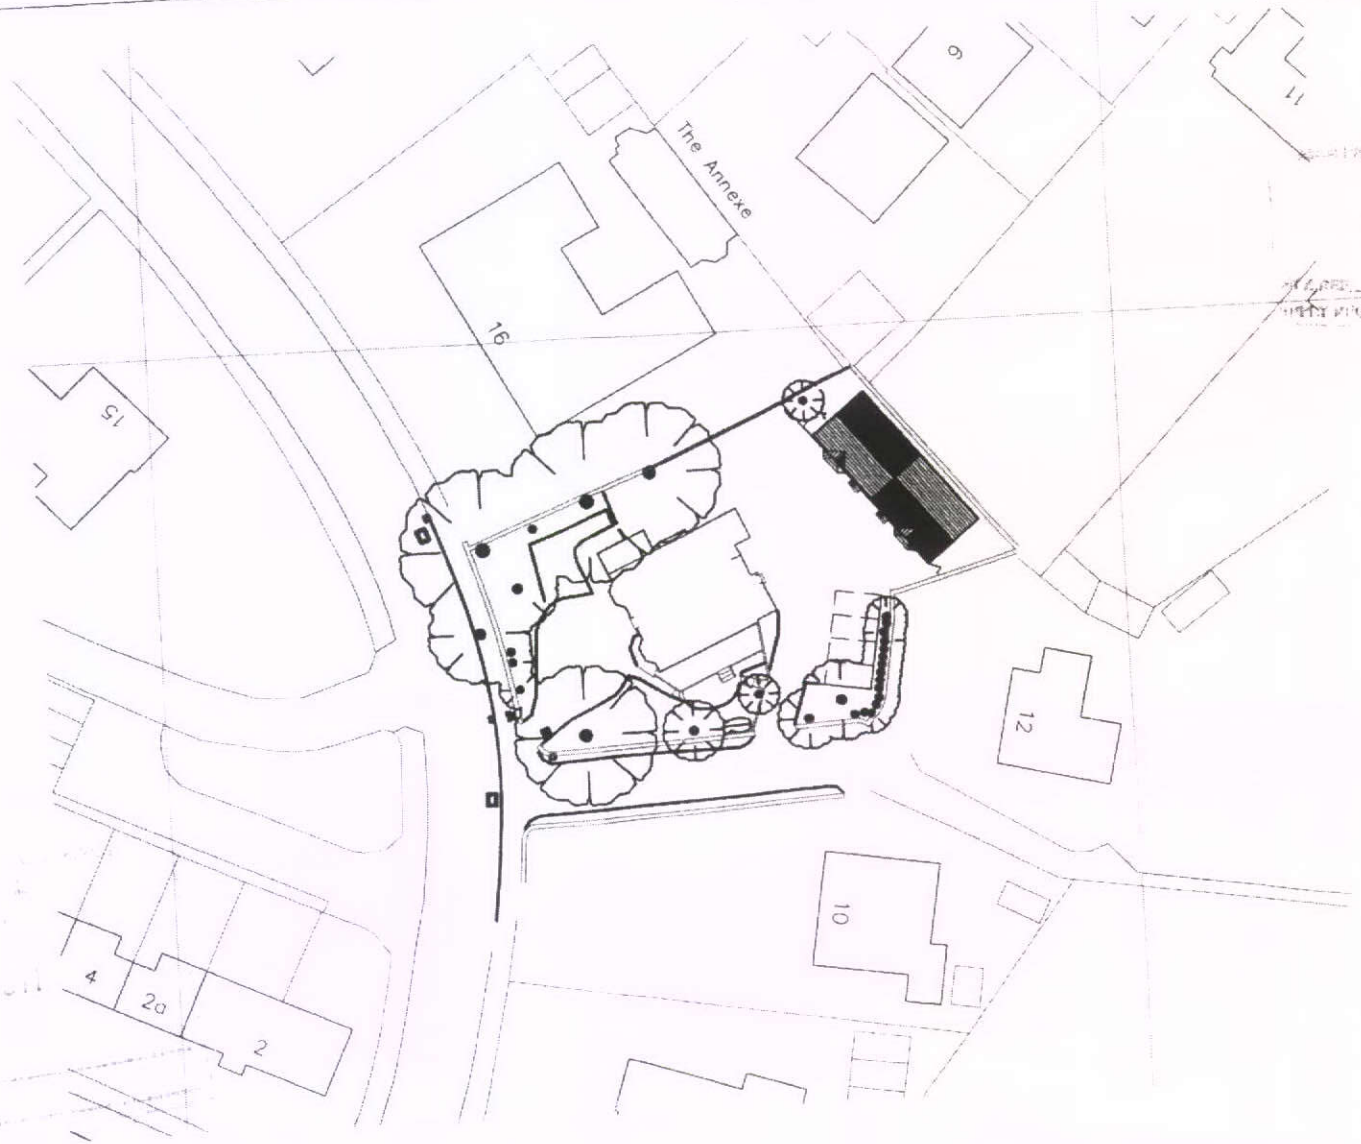

HIGH PEAK BOROUGH COUNCIL
GLOSSOP SITE
RECEIVED
04 APR 2008

PDA PAUL DIKSDALE ASSOCIATES LIMITED 2nd Floor 8 The Quadrant, Buxton Derbyshire SK17 6AW Tel. Buxton (01 298) 28 234	Client Mrs V.M. Metcalfe	Job Title New Detached Mews Houses The Laurels, 14 Marlborough Road Buxton	Drawing Title Proposed site plan	Scale 1 : 500 @ A3 Job No. 0808 / Drawing No. 01 / Rev. –