


2010 / 0743

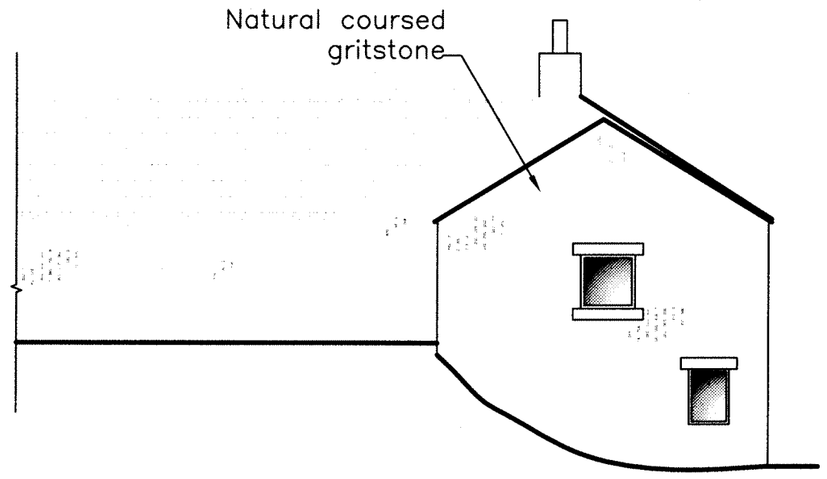


Side

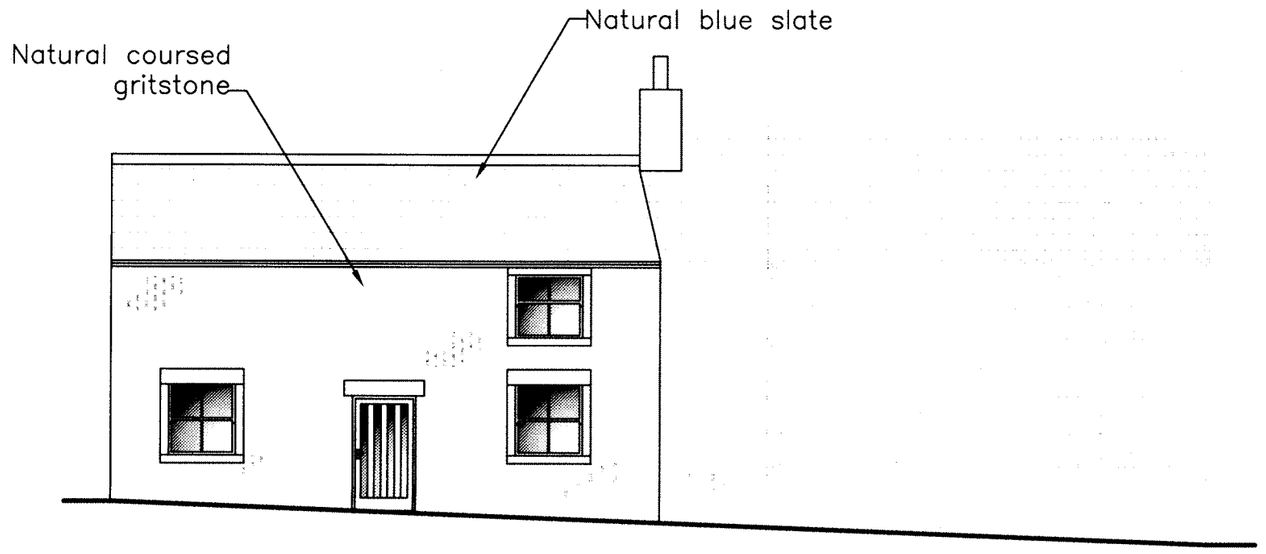


Front

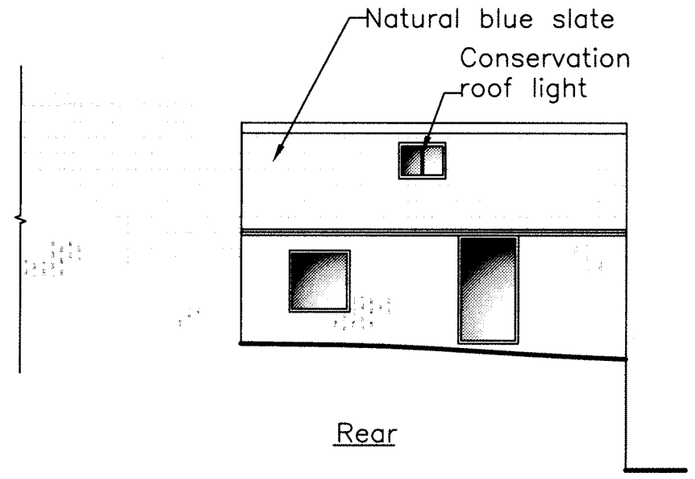

Rear

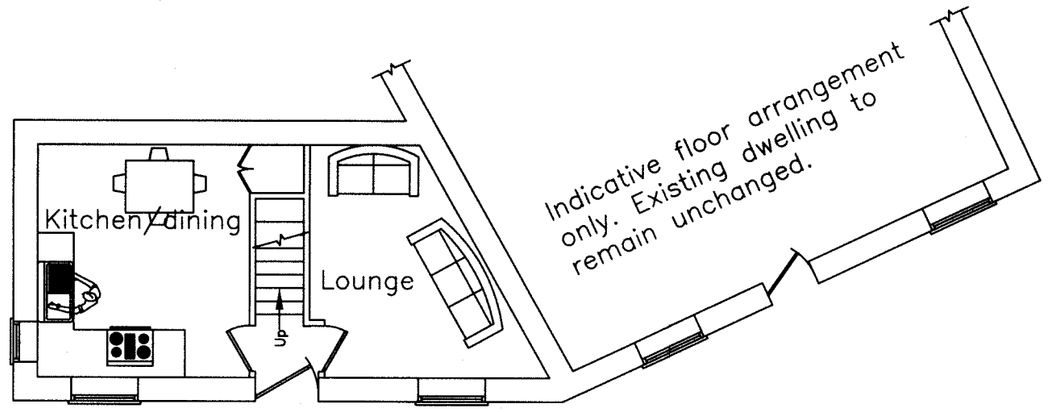


Ground

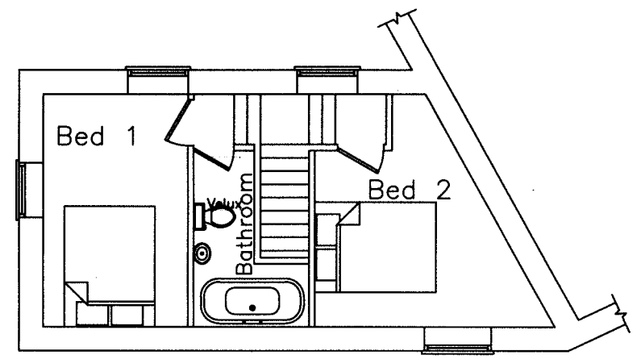

First

Site Plan 1:200

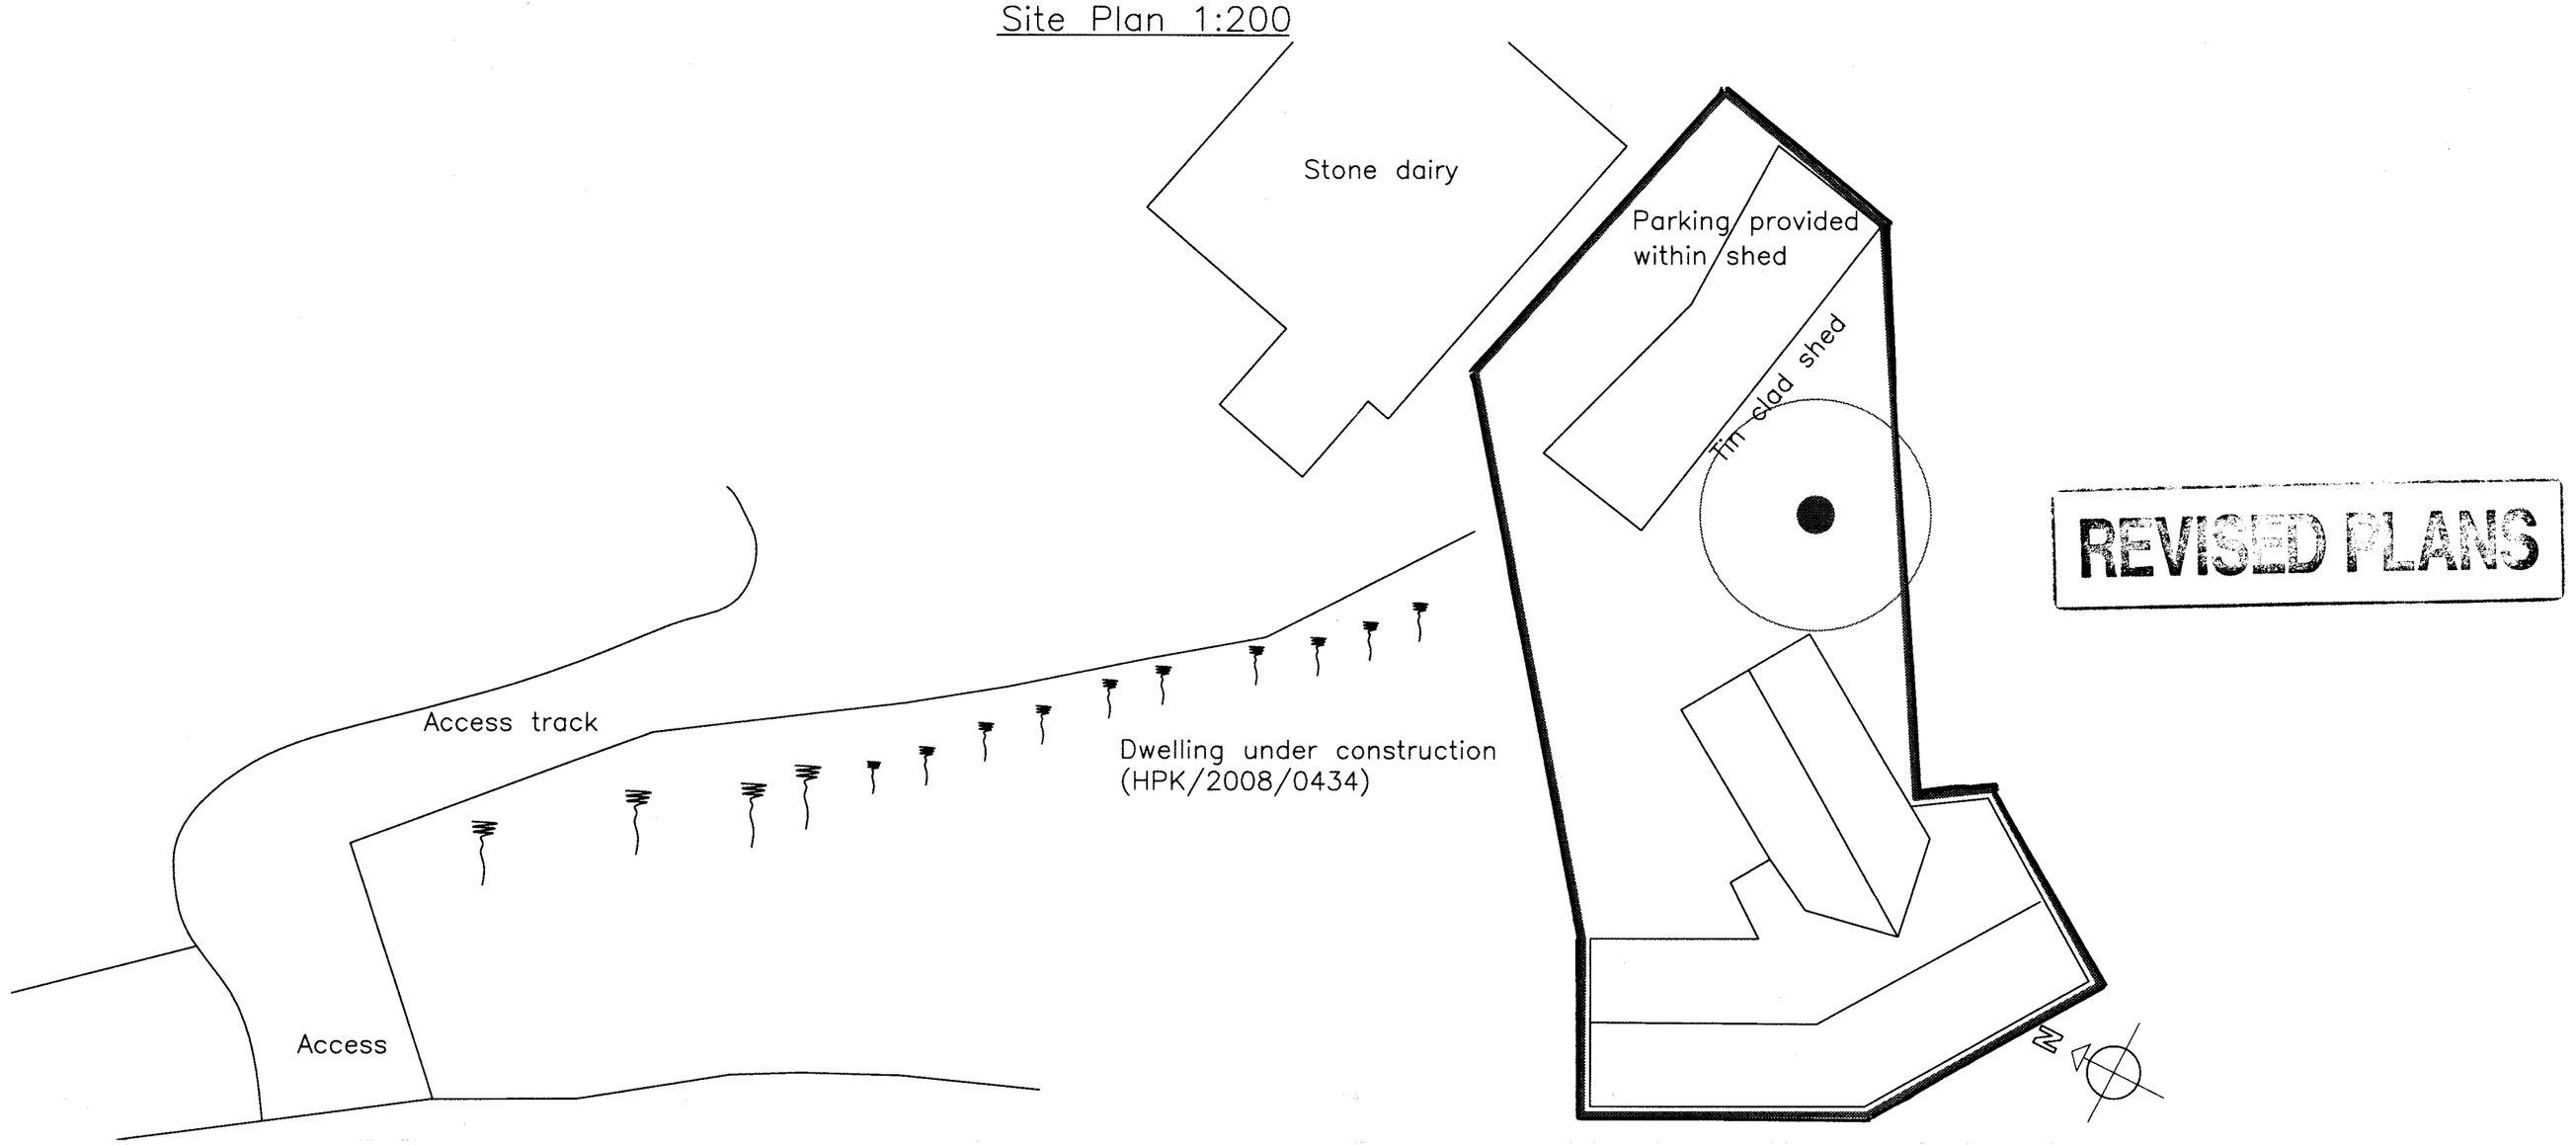

REVISED PLANS

NOTE:
All dimensions must be checked on site and not scaled from this drawing.

REV	DATE	REVISIONS
A	07.05.10	Planning

© copyright

Jonathan V. Davies
CHARTERED SURVEYORS
1 Market Street, Buxton
Derbyshire SK17 6JY
Tel & Fax:Buxton (01298) 72860
Website: www.jonathanvdavies.co.uk
Email:jonathanvdavies
@jonathanvdavies.co.uk

Client
Mr & Mrs Garlick

Job Title
Conversion of shippen to ancillary residential use at Nithen End Farm, Buxton High Peak SK17

Drawing Title
Elevations, floorplans and site plans as proposed

Scale: 1:100 @ A2 unless stated

Date: Oct 2009 | Drawn by: SJ

Drawing No.: 101 | Rev.: A