

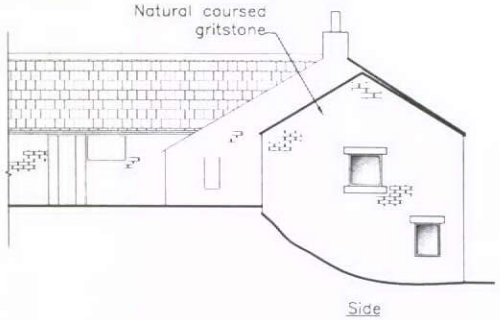



Side

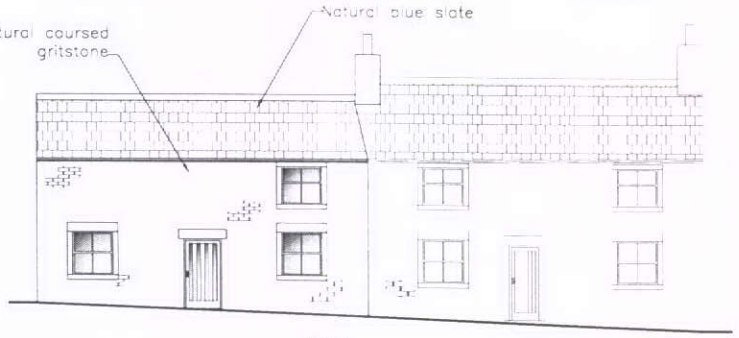


Front

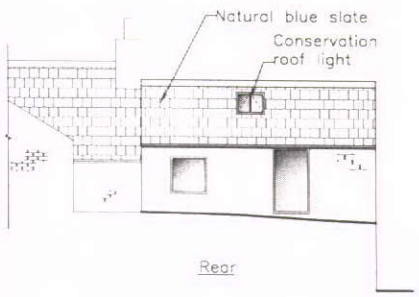

Rear

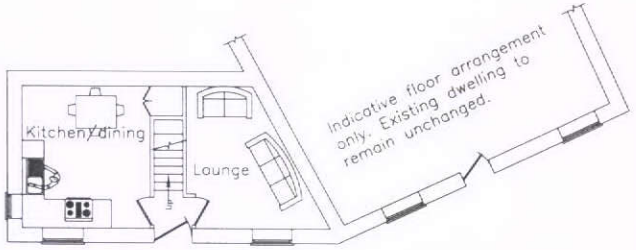


Ground

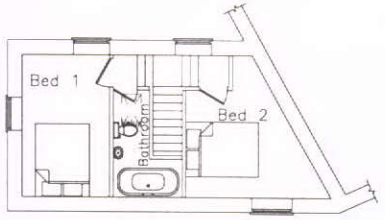

First

Site Plan 1:200

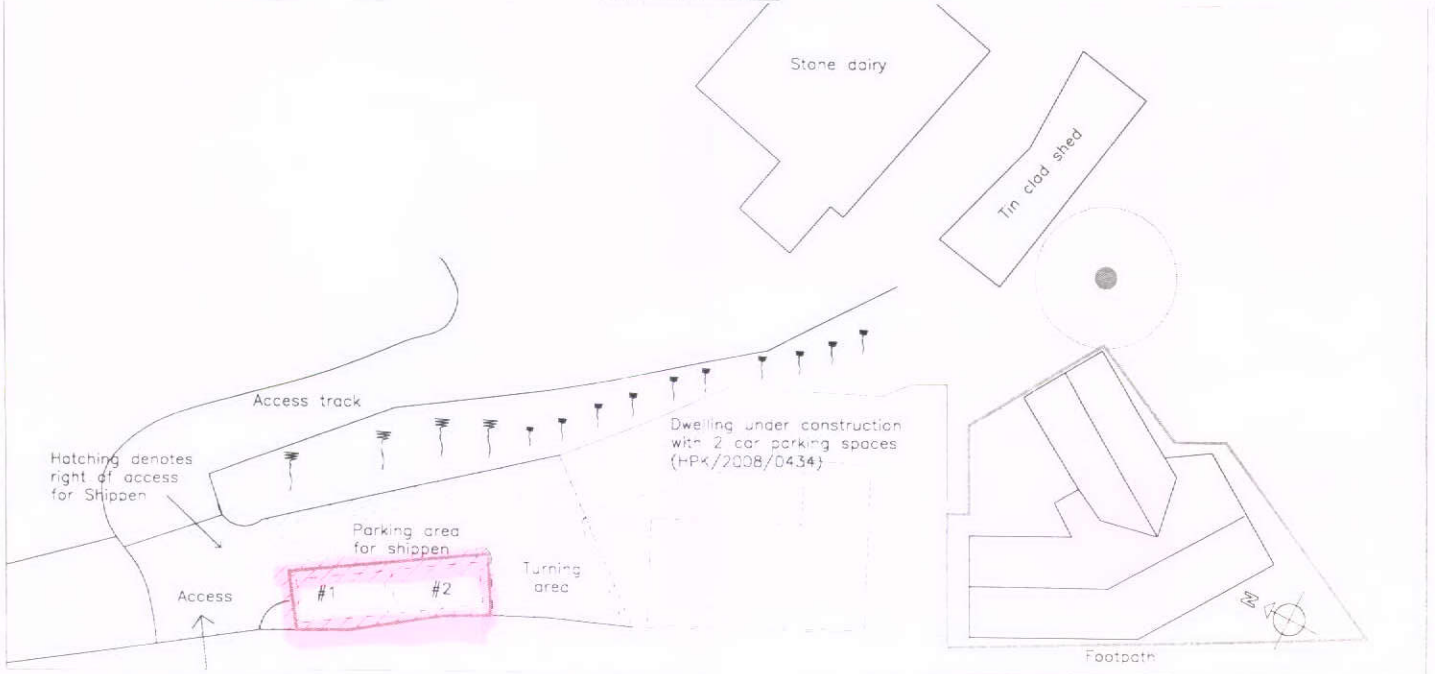

A	27.06.10	Planning
B	20.12.10	Parking layout revised
C	06.05.11	Parking layout revised
D	13.05.11	Site boundary changed
REF. DATE		REVISIONS

© copyright

Jonathan V. Davies
CHARTERED SURVEYORS
1 Market Street, Buxton
Derbyshire SK17 6JY
Tel & Fax:Buxton (01298) 72800
Website: www.jonathanvdavies.co.uk
Email:jon@jonathanvdavies
@jonathanvdavies.co.uk

Client

Mr & Mrs Garlick

Job Title

Conversion of shippen to ancillary residential use at Nithen End Farm, Buxton High Peak SK17

Drawing Title

Elevations, floorplans and site plans as proposed

Scale: 1:100 @ A2 unless stated

Date: Oct 2009 | Drawn: SJ

Drawing No.: 101 | Rev: D