2011/0007

CAMplan

02 MAR 2011

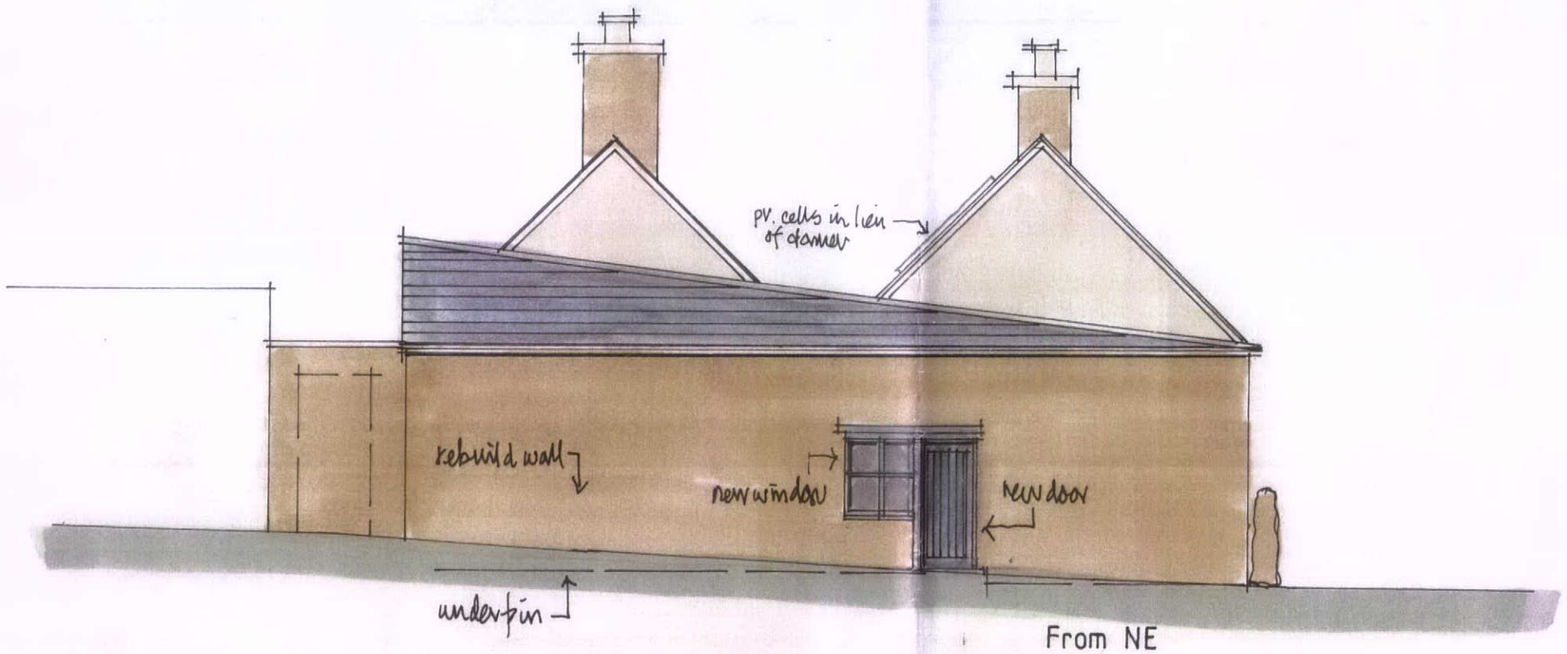

mark@camplan.co.uk
0115 947 6212

Site: Roebuck Old Foundry	
Description: Revised Elevation as Proposed (NE) NB View from SE obscured by buildings	
Client: N G Webb	Date: Feb 2011
Scale: 1:100 @ A3	No: 0269/P.106.B

© CAMplan - DO NOT SCALE; PLANNING PURPOSES ONLY