/2011/0007

RECEIVED
02 MAR 2011
FILE
REPLY REQUIRED

CAMplan

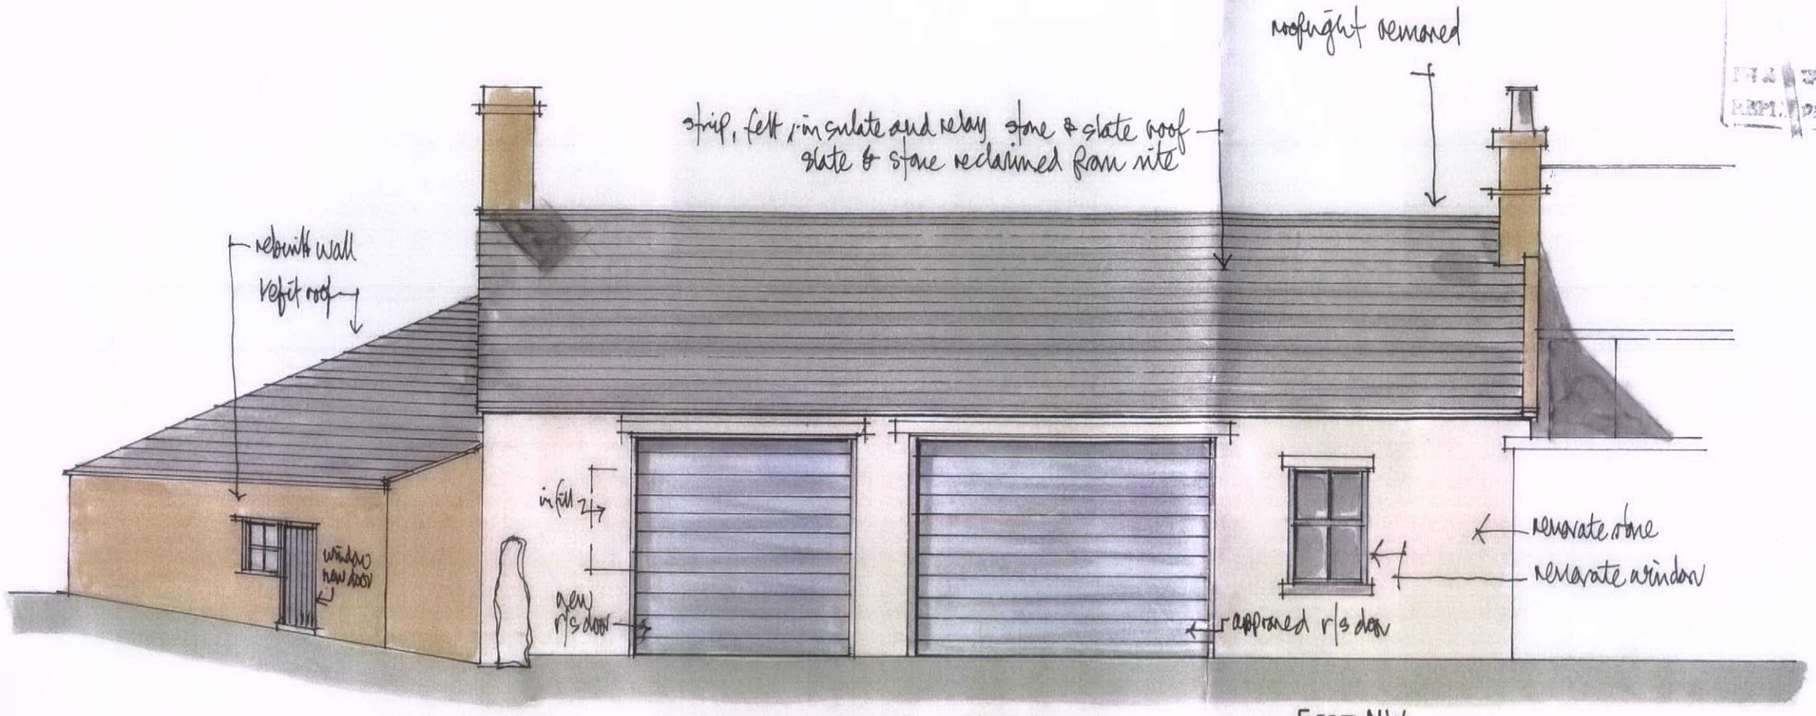

From NW

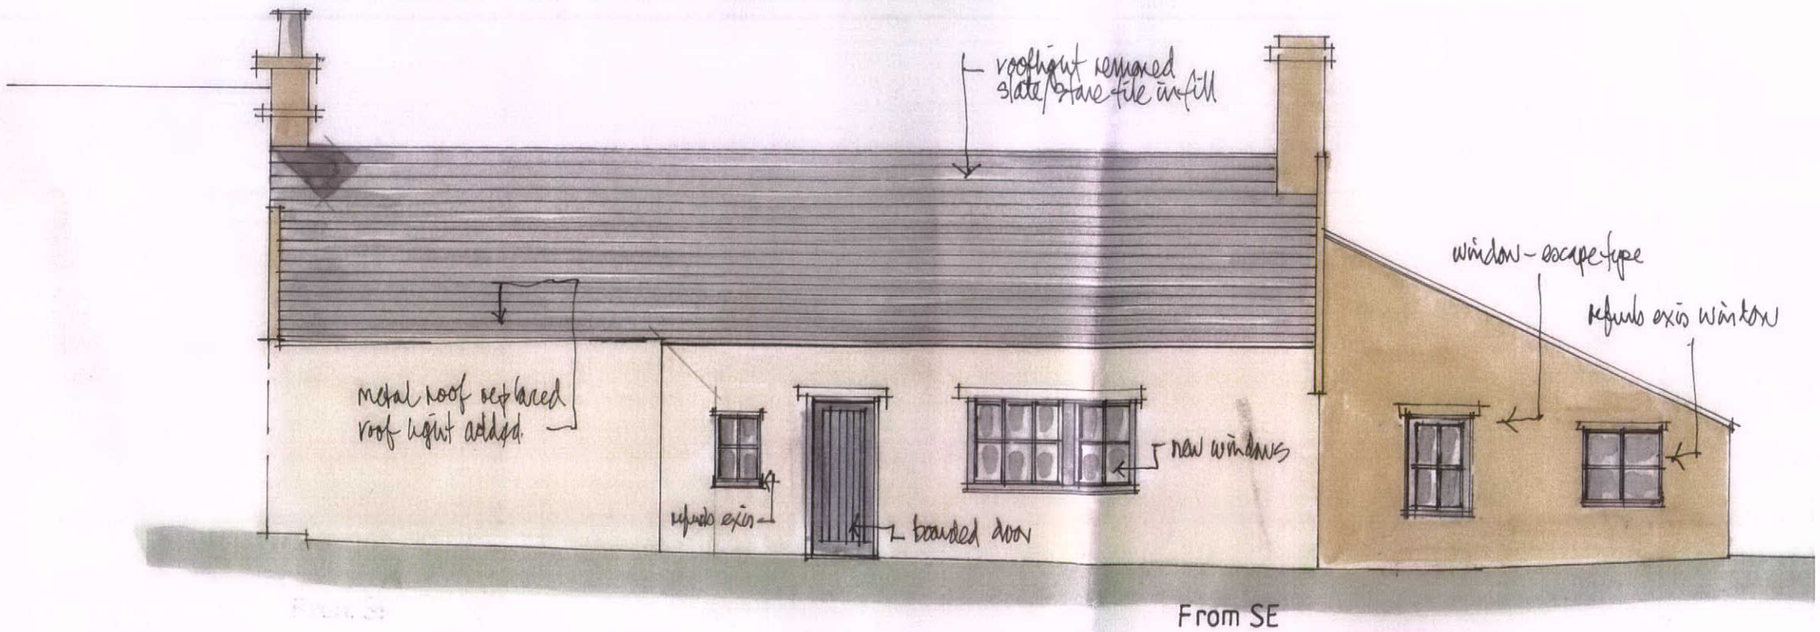

From SE

mark@camplan.co.uk
0115 947 6212

Site: Roebuck Old Foundry	
Description: Revised Elevations as Proposed (NW & SE)	
Client: N G Webb	Date: Feb 2011
Scale: 1:100 @ A3	No: 0269/P/105.B

© CAMplan - DO NOT SCALE: PLANNING PURPOSES ONLY