HPK/2011/0091

21 FEB 2011

PROPOSED FRONT ELEVATION



PROPOSED PLAN OF EXTENSION

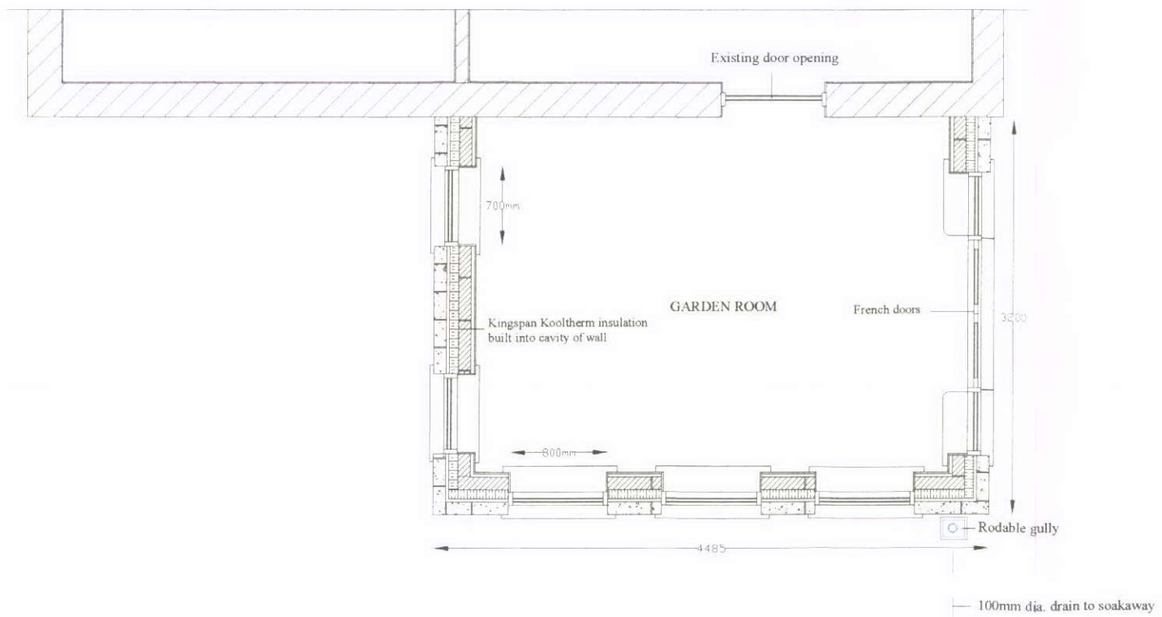

PROPOSED SECTION

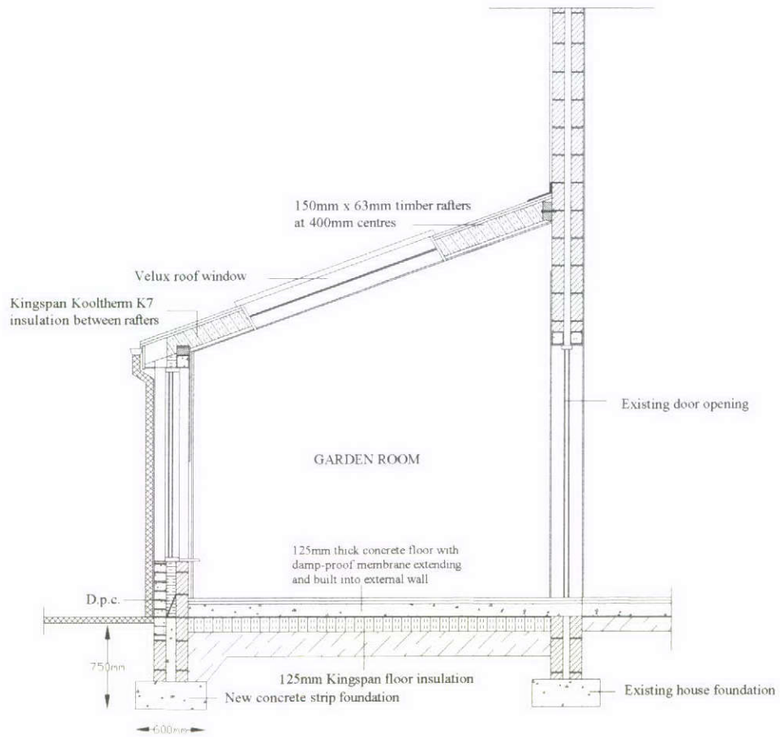

SCALE 1:50

DRAWING NO. 03